

WWW.BLUETIX-ENG.COM

INTERIORS

BLUETIX ENGINEERING



مراحل عمل المشروع



BLUETIX
ENGINEERING

Innovating Design. Building Futures

- دراسة المساحة الحالية وإعادة توزيعها بشكل ذكي يحقق أفضل استثمار لكل متر ويخدم أسلوب حياتك.
- تصميم الديكور الداخلي وتحويل المساحات إلى فراغات متناسقة تجمع بين الجمال والوظيفة، مع عرض واضح قبل التصميم وبعده.
- إعداد المخططات التنفيذية التفصيلية لضمان تنفيذ التصميم بدقة على أرض الواقع، دون اجتهادات أو مفاجآت أثناء التنفيذ

WWW.BLUETIX-ENG.COM


OFFICE@BLUETIX-ENG.COM

مرحلة تخطيط وتوزيع الفراغات الداخلية

قبل

بعد



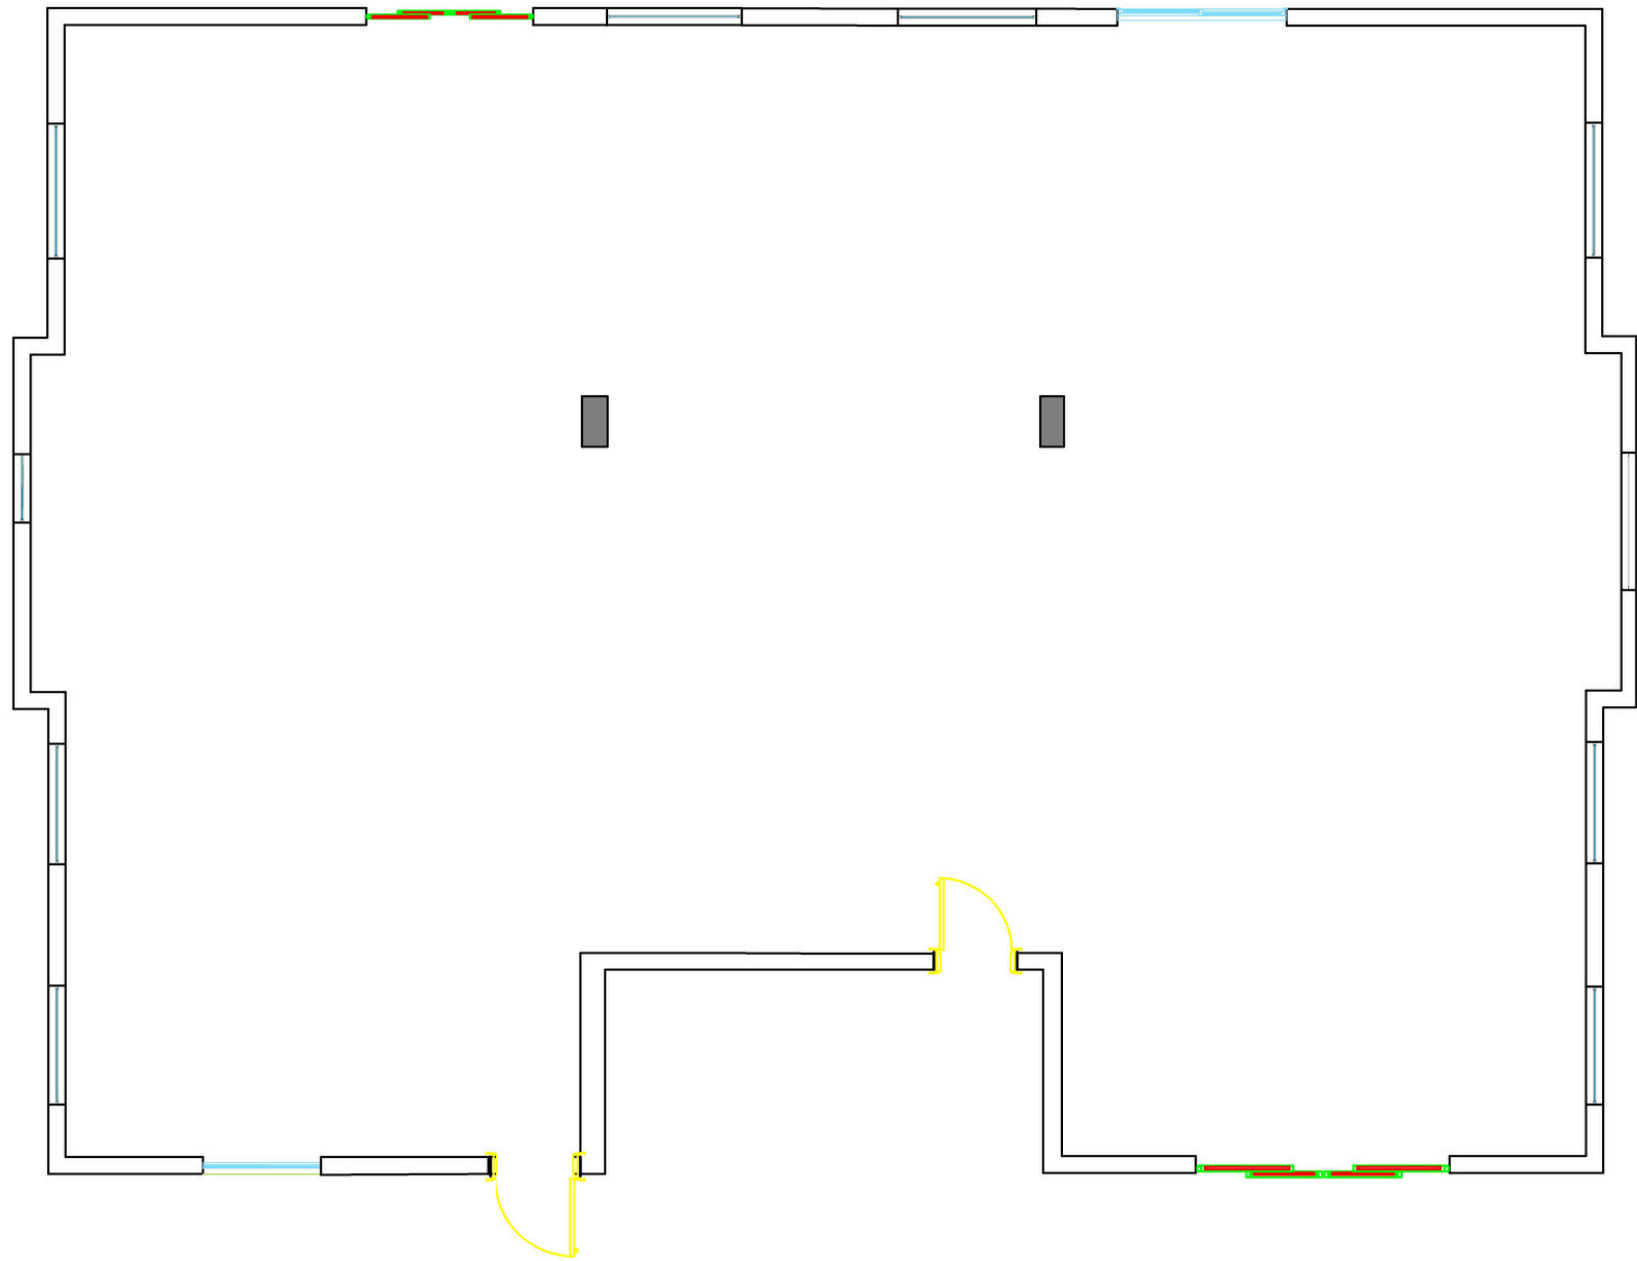



BLUETIX
ENGINEERING
Innovating Design. Building Futures

NOTES:

1- CONTRACTOR TO CHECK AND CO-ORDINATE ALL DRAWINGS BEFORE CONSTRUCTION.
2- ALL DRAWING'S DIMENSION ARE IN CENTIMETERS TO BE VERIFIED ON SITE AND APPROVED BY THE ARCHITECT.
3- FOR THE STRUCTURAL ELEMENTS REFER TO STRUCTURAL DRAWINGS.
4- INTERIOR DESIGN DRAWINGS MUST BE READ IN CONDUCTION WITH ELECTRO-MECHANICAL DRAWINGS.

KEY PLAN:



REMARKS :

o ALL DIMENSIONS ARE METRIC (IN cm)
o FGL = 10 000 (FIXED GROUND LEVEL)
o FFL = FINISHED FLOOR LEVEL
o TOC = TOP OF CONCRETE
o FPL = FINISHED PAVEMENT LEVEL.
o FRL = FINISHED ROAD LEVEL.
o TOPR = TOP OF PARAPET
o TOPR = TOP OF PARAPET

03	ISSUED FOR CONSTRUCTION	
02	DRAWINGS	
01	DESIGN	
00	PROPOSAL	
NO.	DESCRIPTION	DATE

DESIGNER :	MANAGEMENT:
ENG. BLUETEX ENGINEERING GROUP	ENG. MOHAMAD AJOULI
NO. 0584604118	ENG. RAFAT YAGHMOUR
	NO. 0586514914


COMPANY NAME:

BLUETEX ENGINEERING

FLOOR:

DRAWING TITLE:

DRAWING NO.	PROJECT NO.	DATE:
DRAWN BY:		CHECKED BY:
		ENG.
PAPER: A3	SCALE: 1/50	

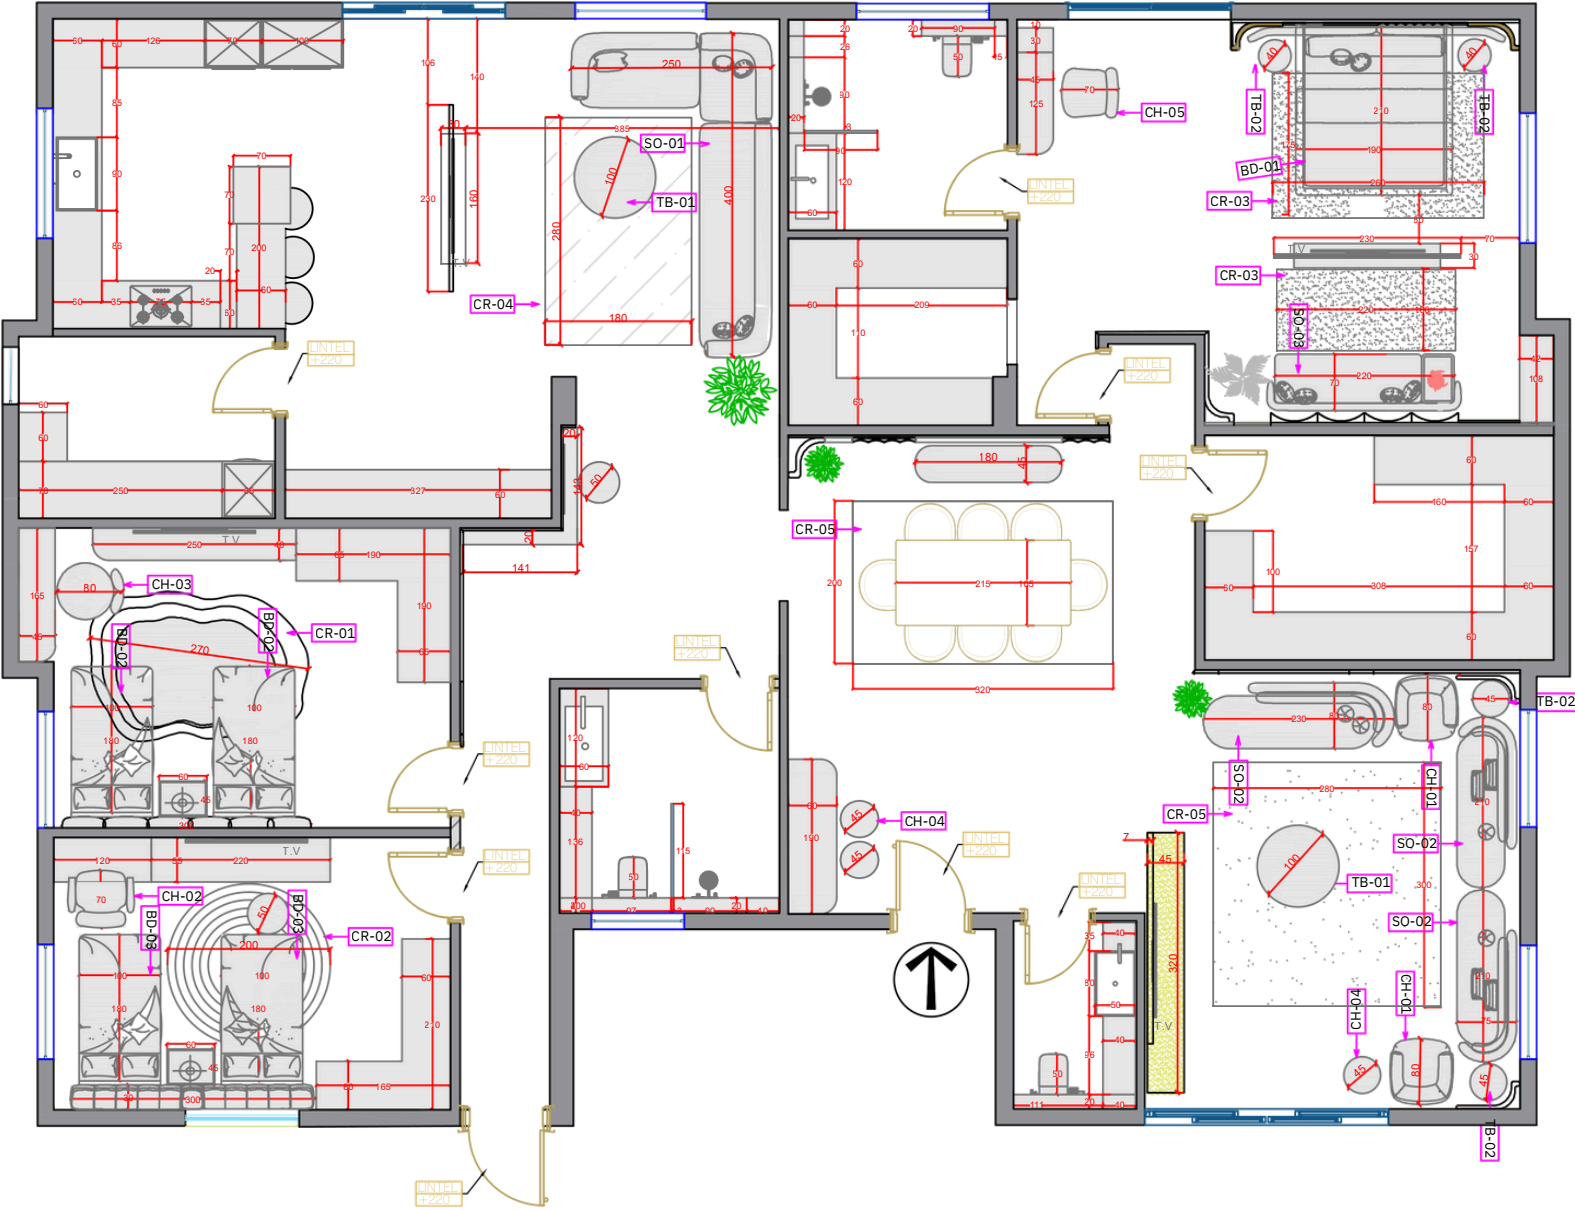

FURNITURE

REINFORCED CONCRETE

CONCRETE

BRICK

SAND

FURNITURE Schedule			
TAG	Description	COUNT	Image
SO-	SOFA	1	
01	SOFA	3	
SO-03	SOFA	1	
CH-01	CHAIR	1	
CH-02	CHAIR	1	
CH-03	CHAIR	1	
CH-	CHAIR	4	
04	CHAIR	1	
TB-01	TABLE	2	
05	TABLE	4	
02	TABLE	2	
CR-01	CARBET	1	
03-02	CARBET	1	
CR-03	CARBET	1	
CR-04	CARBET	1	
CR-05	CARBET	2	
BD-01	BED	1	
BD-02	BED	2	
BD-03	BED	2	

BLUETIX

ENGINEERING

Innovating Design. Building Futures

NOTES:

1- CONTRACTOR TO CHECK AND CO-ORDINATE ALL DRAWINGS BEFORE CONSTRUCTION.

2- ALL DRAWING'S DIMENSION ARE IN CENTIMETERS TO BE VERIFIED ON SITE AND APPROVED BY THE ARCHITECT.

3- FOR THE STRUCTURAL ELEMENTS REFER TO STRUCTURAL DRAWINGS .

4- INTERIOR DESIGN DRAWINGS MUST BE READ IN CONDUCTION WITH ELECTRO-MECHANICAL DRAWINGS

KEY PLAN :

REMARKS :

o ALL DIMENSIONS ARE METRIC (IN cm)

o FGL = 10 000 (FIXED GROUND LEVEL) o FFL = FINISHED FLOOR

LEVEL o TOC = TOP OF CONCRETE o FPL = FINISHED PAVEMENT LEVEL. o FRL = FINISHED ROAD LEVEL. o TOPR = TOP OF PARAPET

0	ISSUED FOR CONSTRUCTION	
3	DRAWINGS	
0	DESIGN	
2	PROPOSAL	
NO.	DESCRIPTION	DATE

DESIGNER :

MANAGEMENT:

0

ENG. MOHAMAD AJOULI

ENG. BLUETEX ENGINEERING GROU

ENG. RAFAT YAGHMOUR

NO. 0584694118

0586544914

COMPANY NAME:

BLUETEX ENGINEERING

FLOOR:

DRAWING TITLE:

DRAWING NO.

PROJECT NO.

DATE:

DRAWN BY:

CHECKED BY:

ENG.

PAPER: A3

SCALE: 1/50

مرحلة تصميم الديكور



COFFEE TABLE



SCULPTURAL LIGHT



TRAVERTINE



LIGHT WOOD



TEXTURED FABRIC



COLOR PALETTE



L-SHAPED SOFA

CURVED ARMCHAIR



SOFT GLOW
FLOOR LAMP







BLUETIX ENGINEERING



BLUETIX-ENG.COM
OFFICE@BLUETIX-ENG.COM



BLUETIX ENGINEERING



BLUETIX-ENG.COM
OFFICE@BLUETIX-ENG.COM





BLUETIX ENGINEERING



BLUETIX-ENG.COM
OFFICE@BLUETIX-ENG.COM



BLUETIX ENGINEERING



BLUETIX-ENG.COM
OFFICE@BLUETIX-ENG.COM



BLUETIX ENGINEERING



BLUETIX-ENG.COM
OFFICE@BLUETIX-ENG.COM



BLUETIX ENGINEERING



BLUETIX-ENG.COM
OFFICE@BLUETIX-ENG.COM





BLUETIX ENGINEERING



BLUETIX-ENG.COM
OFFICE@BLUETIX-ENG.COM



BLUETIX ENGINEERING



BLUETIX-ENG.COM
OFFICE@BLUETIX-ENG.COM



BLUETIX ENGINEERING



BLUETIX-ENG.COM
OFFICE@BLUETIX-ENG.COM




BLUETIX ENGINEERING



BLUETIX-ENG.COM
OFFICE@BLUETIX-ENG.COM



مرحلة المخططات التنفيذية

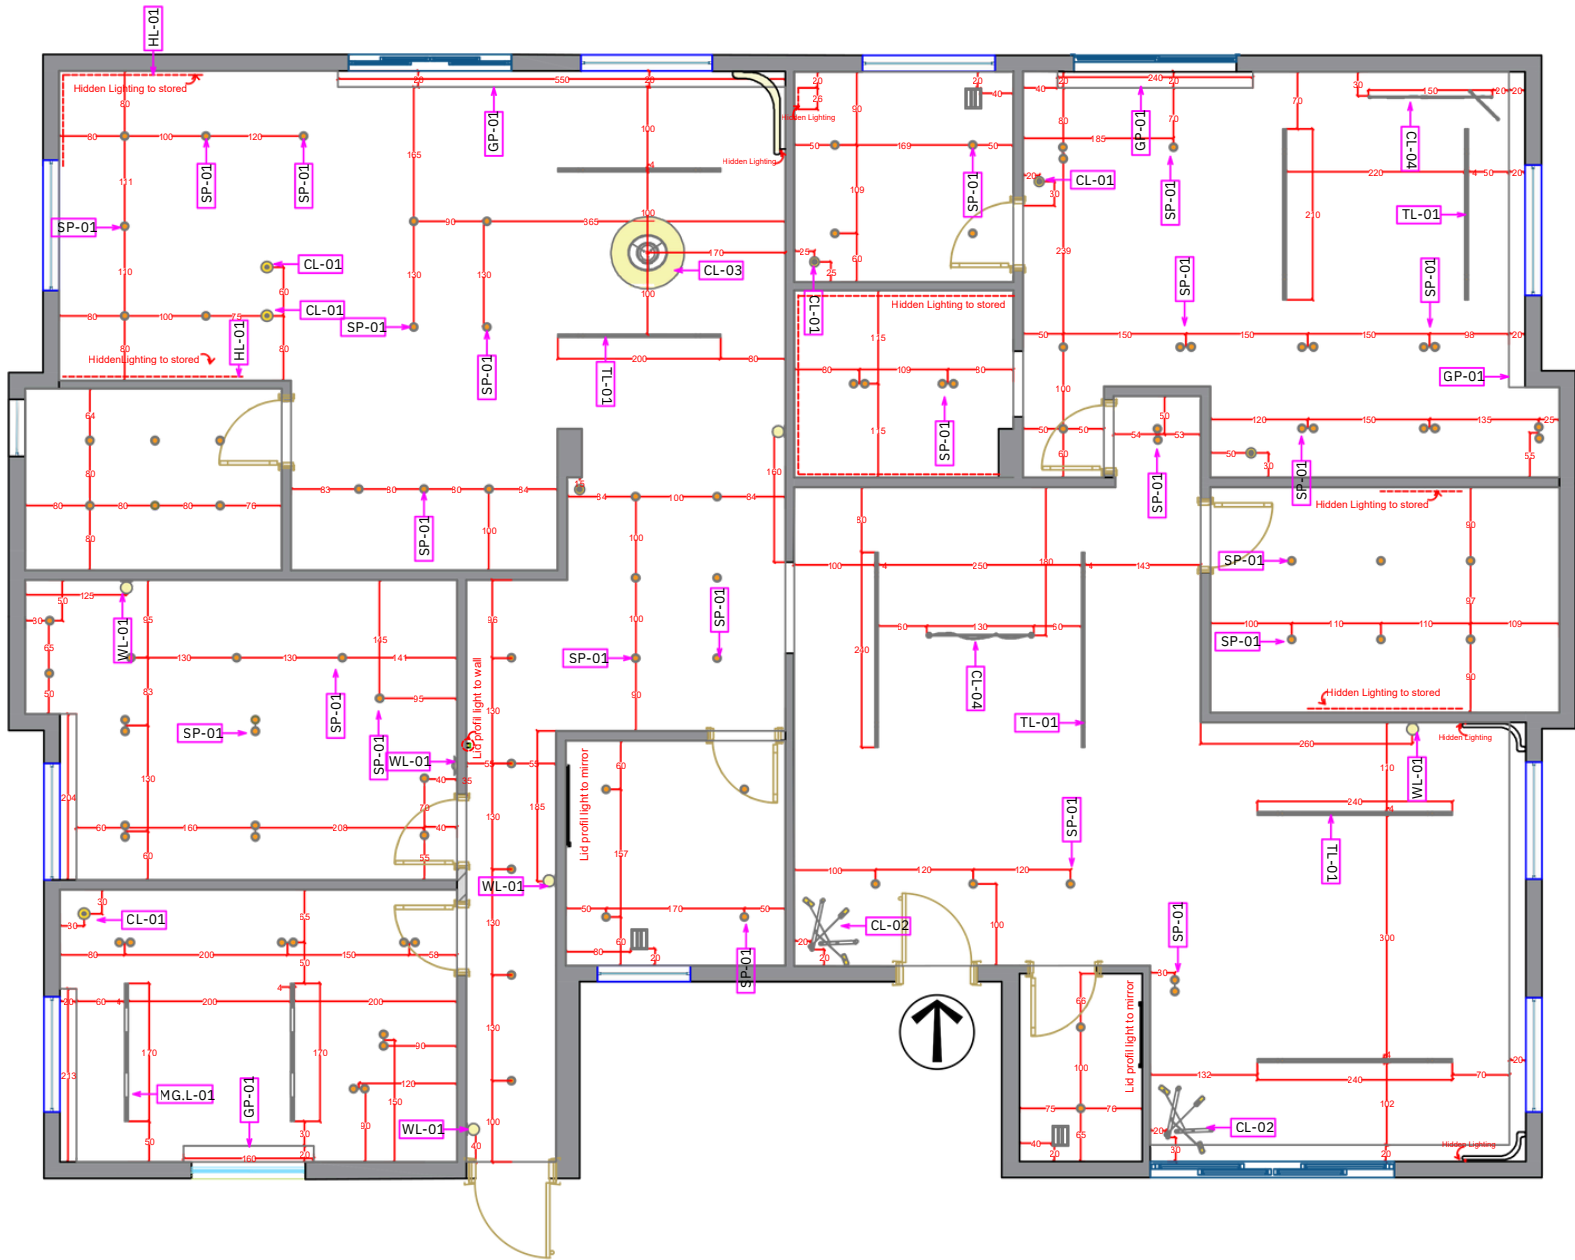

REINFORCED CONCRETE

CONCRETE

BRICK

SAND

LIGHTING FIXTURES		
TAG	Description	Image
TL-01	TRACK LIGHT	
MG.L-01	MAGNETIC FLOODLIGHTING	
HL-01	LED STRIP LIGHT (HIDDEN LIGHT)	
CL-01	CEILING LIGHT	
CL-02	CEILING LIGHT	
CL-03	CEILING LIGHT	
CL-04	CEILING LIGHT	
SP-01	LED SPOT LIGHT	
LP-01	LED PROFIL LIGHT	
WL-01	WALL LIGHT	



BLUETIX

ENGINEERING

Innovating Design. Building Futures

NOTES:

1- CONTRACTOR TO CHECK AND CO-ORDINATE ALL DRAWINGS BEFORE CONSTRUCTION.

2- ALL DRAWING'S DIMENSION ARE IN CEMENTIMETERS TO BE VERIFIED ON SITE AND APPROVED BY THE ARCHITECT.

3- FOR THE STRUCTURAL ELEMENTS REFER TO STRUCTURAL DRAWINGS .

4- INTERIOR DESIGN DRAWINGS MUST BE READ IN CONDUCTION WITH ELECTRO-MECHANICAL DRAWINGS.

KEY PLAN :



REMARKS :

o ALL DIMENSIONS ARE METRIC (1 IN cm)

o FGL = 10 000 (FIXED GROUND LEVEL)

o FFL = FINISHED FLOOR LEVEL

o TOC = TOP OF CONCRETE

o FPL = FINISHED PAVEMENT LEVEL.

o FRL = FINISHED ROAD LEVEL.

o TOPR = TOP OF PARAPET

0	ISSUED FOR CONSTRUCTION	
3	DRAWINGS	
0	DESIGN	
2	PROPOSAL	
NO.	DESCRIPTION	DATE

DESIGNER :

MANAGEMENT:

0

ENG. MOHAMAD AJOULI

ENG. BLUETEX ENGINEERING GROU

ENG. RAFAT YAGHMOUR

NO.

NO. 0584694118

0586544914

COMPANY NAME:

BLUETEX ENGINEERING

FLOOR:

DRAWING TITLE:

DRAWING NO.	PROJECT NO.	DATE:

DRAWN BY:	CHECKED BY:
	ENG.

PAPER:	A3	SCALE:	1/50
--------	----	--------	------



BLUETIX
ENGINEERING

Innovating Design. Building Futures

NOTES:

- 1- CONTRACTOR TO CHECK AND CO-ORDINATE ALL DRAWINGS BEFORE CONSTRUCTION.
- 2- ALL DRAWING'S DIMENSION ARE IN CEMENTIMETERS TO BE VERIFIED ON SITE AND APPROVED BY THE ARCHITECT.
- 3- FOR THE STRUCTURAL ELEMENTS REFER TO STRUCTURAL DRAWINGS .
- 4- INTERIOR DESIGN DRAWINGS MUST BE READ IN CONDUCTION WITH ELECTRO-MECHANICAL DRAWINGS.

KEY PLAN :



REMARKS :

- o ALL DIMENSIONS ARE METRIC (IN cm)
- o FGL = 10 000 (FIXED GROUND LEVEL) o FFL = FINISHED FLOOR LEVEL o TOC = TOP OF CONCRETE o FPL = FINISHED PAVEMENT LEVEL. o FRL = FINISHED ROAD LEVEL. o TOPR = TOP OF PARAPET

0	ISSUED FOR CONSTRUCTION	
3	DRAWINGS	
0	DESIGN	
2	PROPOSAL	
NO.	DESCRIPTION	DATE
DESIGNER :	MANAGEMENT:	
0	ENG. MOHAMAD AJOULI	
NO.	BLUETEX ENGINEERING GROU	ENG. RAFAT YAGHMOUR
		NO. 0584694118
		0586544914

COMPANY NAME:

BLUETEX ENGINEERING

FLOOR:

DRAWING TITLE:

DRAWING NO. PROJECT NO. DATE:

DRAWN BY: CHECKED BY: ENG.

PAPER: A3 SCALE: 1/50



REINFORCED CONCRETE



CONCRETE



BRICK





SAND

CEILING Schedule

TAG	Description	Image
GP-01	GYPSUM BOARD	
GP-02	GYPSUM BOARD MOISTURE RESISTANCE	
ORBOND GYPSUM BOARD CEILING ON METAL SUSPENSION SYSTEM		
G.B 01	12 MM THK -NORMAL METAL SUSPENSION SYSTEM	
G.B 02	15 MM THK MOISTURE RESISTANT METAL SUSPENSION SYSTEM	
G.B 03	15 MM THK FIRE RESISTANT METAL SUSPENSION SYSTEM	



CEILING PLAN

 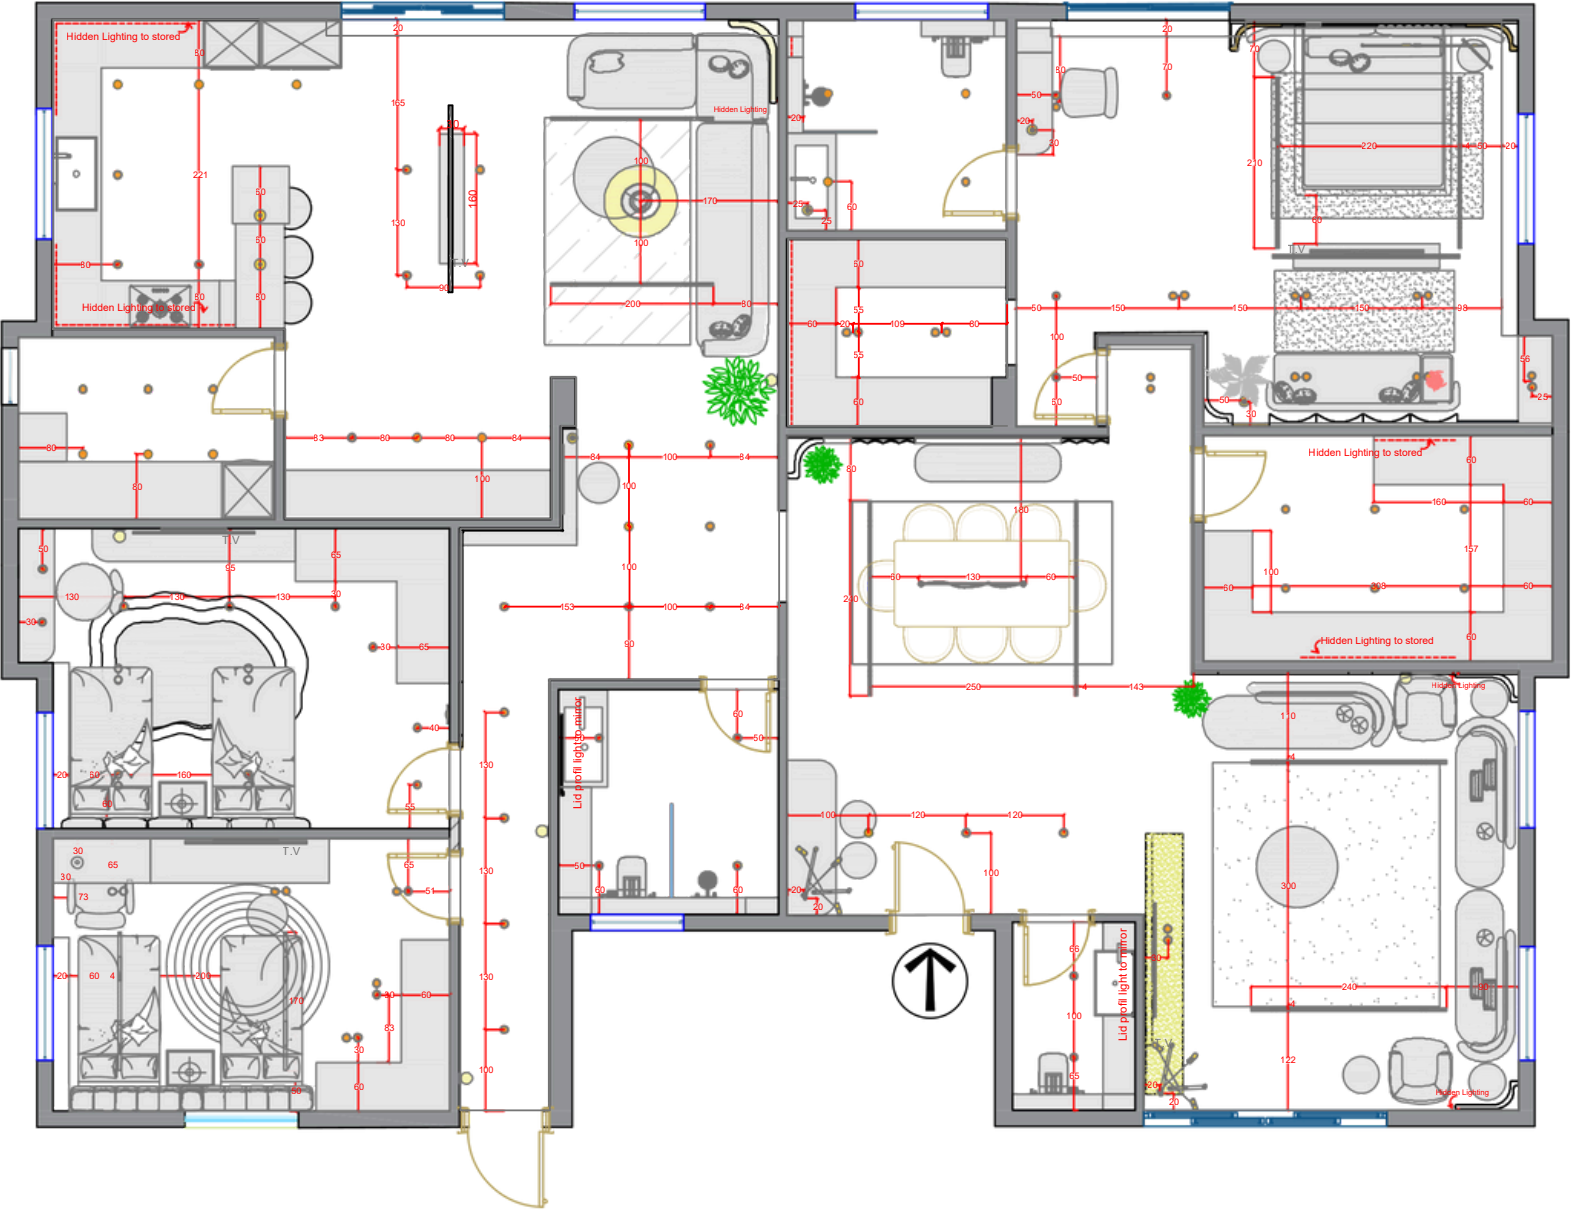

FURNITURE &LIGHTNING PLAN

REINFORCED CONCRETE

CONCRETE

BRICK

SAND

LIGHTING FIXTURES		
TAG	Description	Image
TL-01	TRACK LIGHT	
MG.L-01	MAGNETIC FLOODLIGHTING	
HL-01	LED STRIP LIGHT (HIDDEN LIGHT)	
CL-01	CEILING LIGHT	
CL-02	CEILING LIGHT	
CL-03	CEILING LIGHT	
CL-04	CEILING LIGHT	
SP-01	LED SPOT LIGHT	
LP-01	LED PROFIL LIGHT	
WL-01	WALL LIGHT	

NOTES:

1- CONTRACTOR TO CHECK AND CO-ORDINATE ALL DRAWINGS BEFORE CONSTRUCTION.

2- ALL DRAWING'S DIMENSION ARE IN CEMTIMETERS TO BE

VERIFIED ON SITE AND APPROVED BY THE ARCHITECT.

3- FOR THE STRUCTURAL ELEMENTS REFER TO STRUCTURAL DRAWINGS .

4- INTERIOR DESIGN DRAWINGS MUST BE READ IN CONDUCTION WITH ELECTRO-MECHANICAL DRAWINGS.

KEY PLAN :

REMARKS :

o ALL DIMENSIONS ARE METRIC (1 IN cm)

o FGL = 10 000 (FIXED GROUND LEVEL)

o FFL = FINISHED FLOOR LEVEL

o TOC = TOP OF CONCRETE

o FPL = FINISHED PAVEMENT LEVEL.

o FRL = FINISHED ROAD LEVEL.

o TOPR = TOP OF PARAPET

o TOPR = TOP OF PARAPET

0	ISSUED FOR CONSTRUCTION	
3	DRAWINGS	
0	DESIGN	
2	PROPOSAL	
NO.	DESCRIPTION	DATE

DESIGNER :

0

ENG.

BLUETEX ENGINEERING GROU

NO.

MANAGEMENT:

ENG. MOHAMAD AJOULI

ENG. RAFAT YAGHMOUR

NO. 0584694118

0586544914

COMPANY NAME:

BLUETEX ENGINEERING

FLOOR:

DRAWING TITLE:

DRAWING NO.

PROJECT NO.

DATE:


DRAWN BY:

CHECKED BY:

ENG.

PAPER: A3

SCALE: 1/50

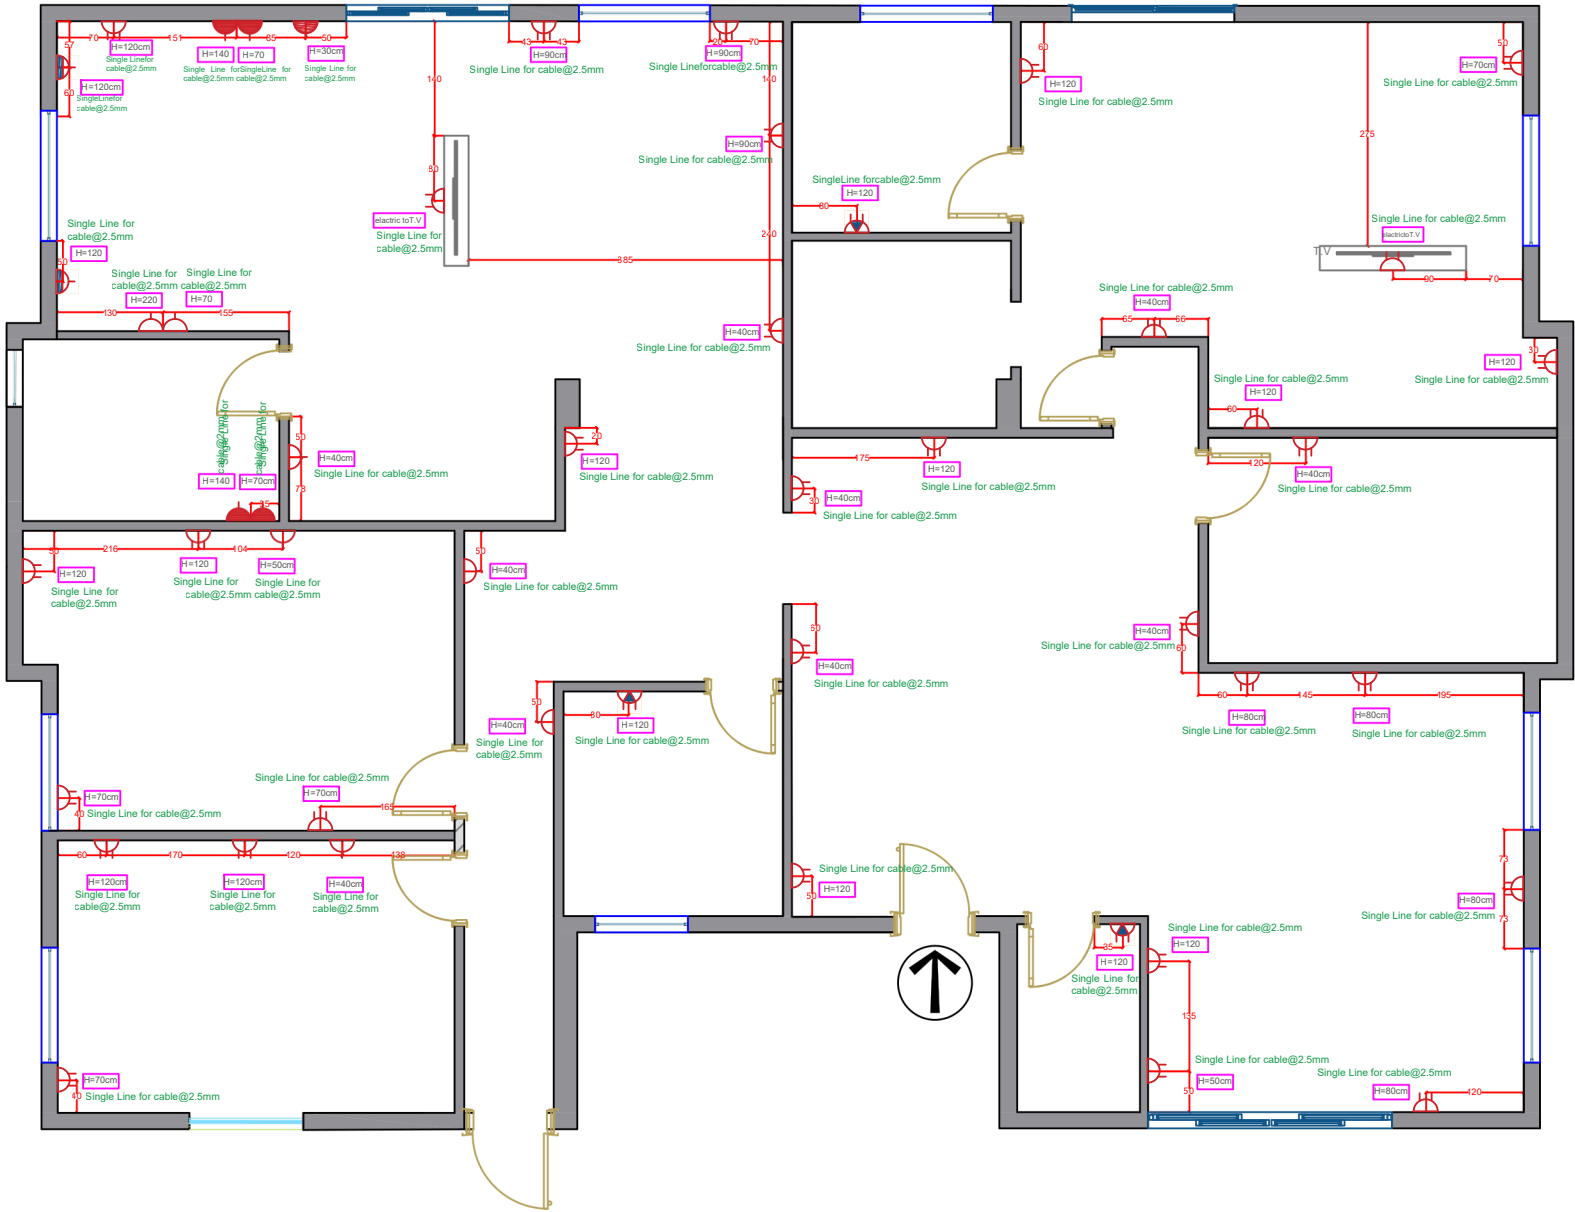

ELECTRIC SOCKET PLAN



REINFORCED CONCRETE

CONCRETE

BRICK

SAND

POWER SYSTEM	
SYMBOLS	DESCRIPTIONS
	230V, 13A WALL MOUNTED SINGLE SOCKET
	230V, 13A WALL MOUNTED SINGLE SOCKET WATERPROOF
	230V, 20A WALL MOUNTED POWER SINGLE SOCKET
	230V, 13A WALL MOUNTED DUPLEX SOCKET WATERPROOF

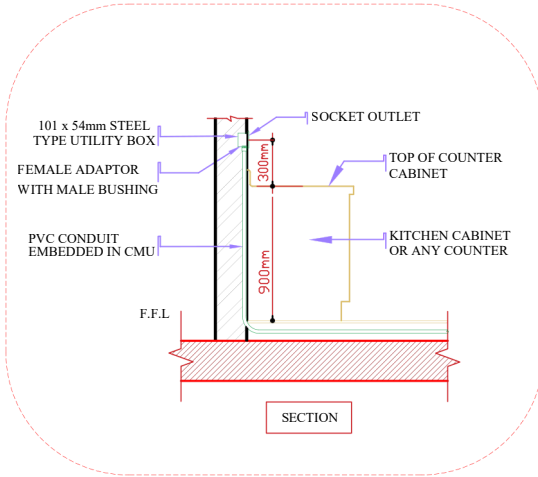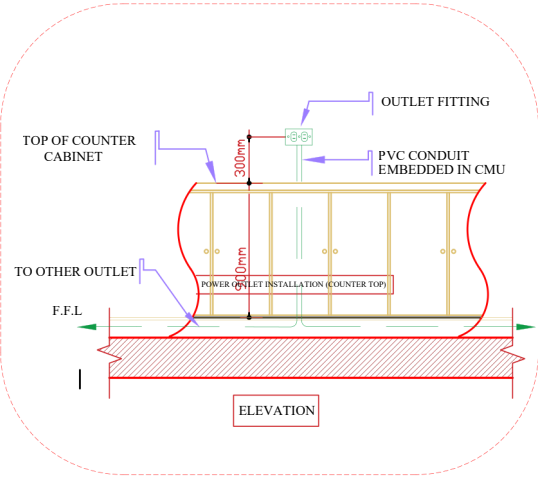

BLUETIX
ENGINEERING

Innovating Design. Building Futures

NOTES:

1- CONTRACTOR TO CHECK AND CO-ORDINATE ALL DRAWINGS BEFORE CONSTRUCTION.

2- ALL DRAWING'S DIMENSION ARE IN CEMTIMETERS TO BE VERIFIED ON SITE AND APPROVED BY THE ARCHITECT.

3- FOR THE STRUCTURAL ELEMENTS REFER TO STRUCTURAL DRAWINGS .

4- INTERIOR DESIGN DRAWINGS MUST BE READ IN CONDUCTION WITH ELECTRO-MECHANICAL DRAWINGS.

KEY PLAN :

REMARKS :

o ALL DIMENSIONS ARE METRIC (IN cm)

o FGL = 10 000 (FIXED GROUND LEVEL) o FFL = FINISHED FLOOR LEVEL o TOC = TOP OF CONCRETE o FPL = FINISHED PAVEMENT LEVEL. o FRL = FINISHED ROAD LEVEL. o TOPR = TOP OF PARAPET

0	ISSUED FOR CONSTRUCTION	
3	DRAWINGS	
0	DESIGN	
2	PROPOSAL	
NO.	DESCRIPTION	DATE

DESIGNER :
0
ENG. BLUETEX ENGINEERING GROU

MANAGEMENT:
ENG. MOHAMAD AJOULI
ENG. RAFAT YAGHMOUR
NO. 0584694118
0586544914

COMPANY NAME:

BLUETEX ENGINEERING

FLOOR:

DRAWING TITLE:

DRAWING NO.

PROJECT NO.


DATE:

DRAWN BY:

CHECKED BY:
ENG.

PAPER: A3

SCALE: 1/50

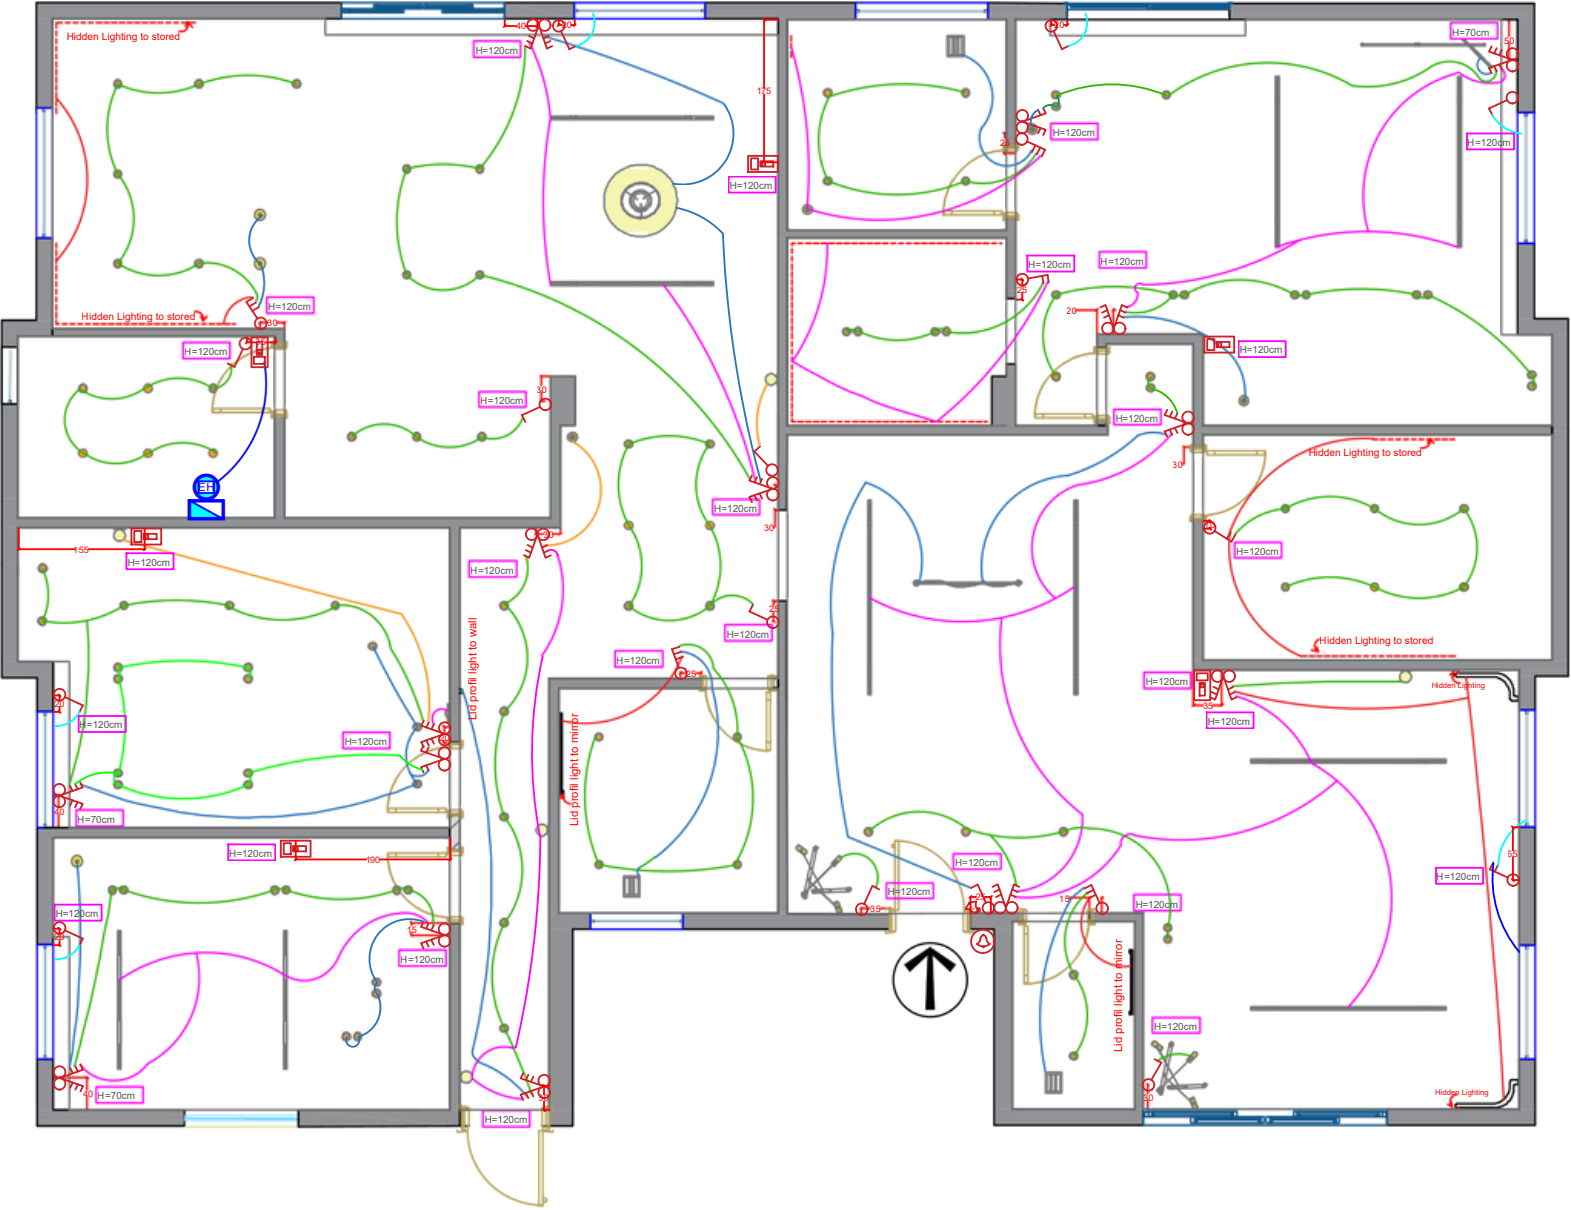

LIGHTING KEYS PLAN


REINFORCED CONCRETE

CONCRETE


BRICK

SAND

SWITCH SYSTEM	
SYMBOLS	DESCRIPTIONS
	ONE WAY, ONE GANG LIGHTING SWITCH
	ONE WAY, TWO GANG LIGHTING SWITCH
	ONE WAY, THREE GANG LIGHTING SWITCH
	TWO WAY, ONE GANG LIGHTING SWITCH
	TWO WAY, TWO GANG LIGHTING SWITCH
	TWO WAY, THREE GANG LIGHTING SWITCH
	ELECTRIC BELL SWITCH
	HEATER SWITCH
	AIR CONDITIONER SWITCH
	ELECTRIC WATER HEATER SWITCH

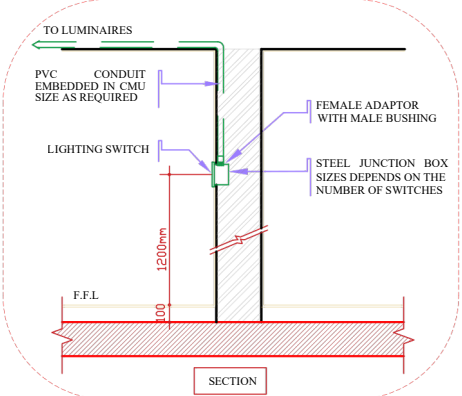

LIGHTING SWITCH INSTALLATION DETAIL

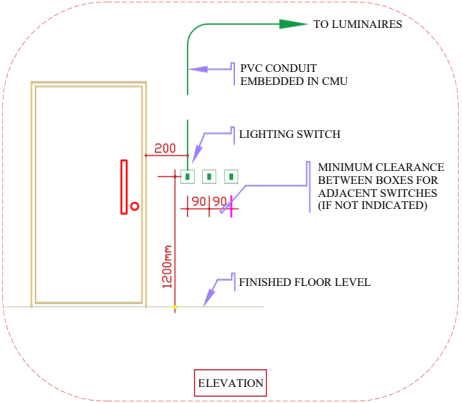

ELEVATION



BLUETIX
ENGINEERING

Innovating Design. Building Futures

NOTES:

- 1- CONTRACTOR TO CHECK AND CO-ORDINATE ALL DRAWINGS BEFORE CONSTRUCTION.
- 2- ALL DRAWING'S DIMENSION ARE IN CEMENTIMETERS TO BE VERIFIED ON SITE AND APPROVED BY THE ARCHITECT.
- 3- FOR THE STRUCTURAL ELEMENTS REFER TO STRUCTURAL DRAWINGS .
- 4- INTERIOR DESIGN DRAWINGS MUST BE READ IN CONDUCTION WITH ELECTRO-MECHANICAL DRAWINGS.

KEY PLAN :



REMARKS :

- o ALL DIMENSIONS ARE METRIC (IN cm)
- o FGL = 10 000 (FIXED GROUND LEVEL) o FFL = FINISHED FLOOR
- LEVEL o TOC = TOP OF CONCRETE o FPL = FINISHED PAVEMENT LEVEL. o FRL = FINISHED ROAD LEVEL. o TOPR = TOP OF PARAPET

0	ISSUED FOR CONSTRUCTION	
3	DRAWINGS	
0	DESIGN	
2	PROPOSAL	
NO.	DESCRIPTION	DATE
DESIGNER :		MANAGEMENT :
0	ENG. MOHAMAD AJLOULI	
NO.	BLUETEX ENGINEERING GROU	ENG. RAFAT YAGHMOUR
		NO. 0584694118
		0586544914


COMPANY NAME:

BLUETEX ENGINEERING

FLOOR:

DRAWING TITLE:



DRAWING NO.	PROJECT NO.	DATE:
DRAWN BY:	CHECKED BY:	
	ENG.	
PAPER: A3	SCALE: 1/50	

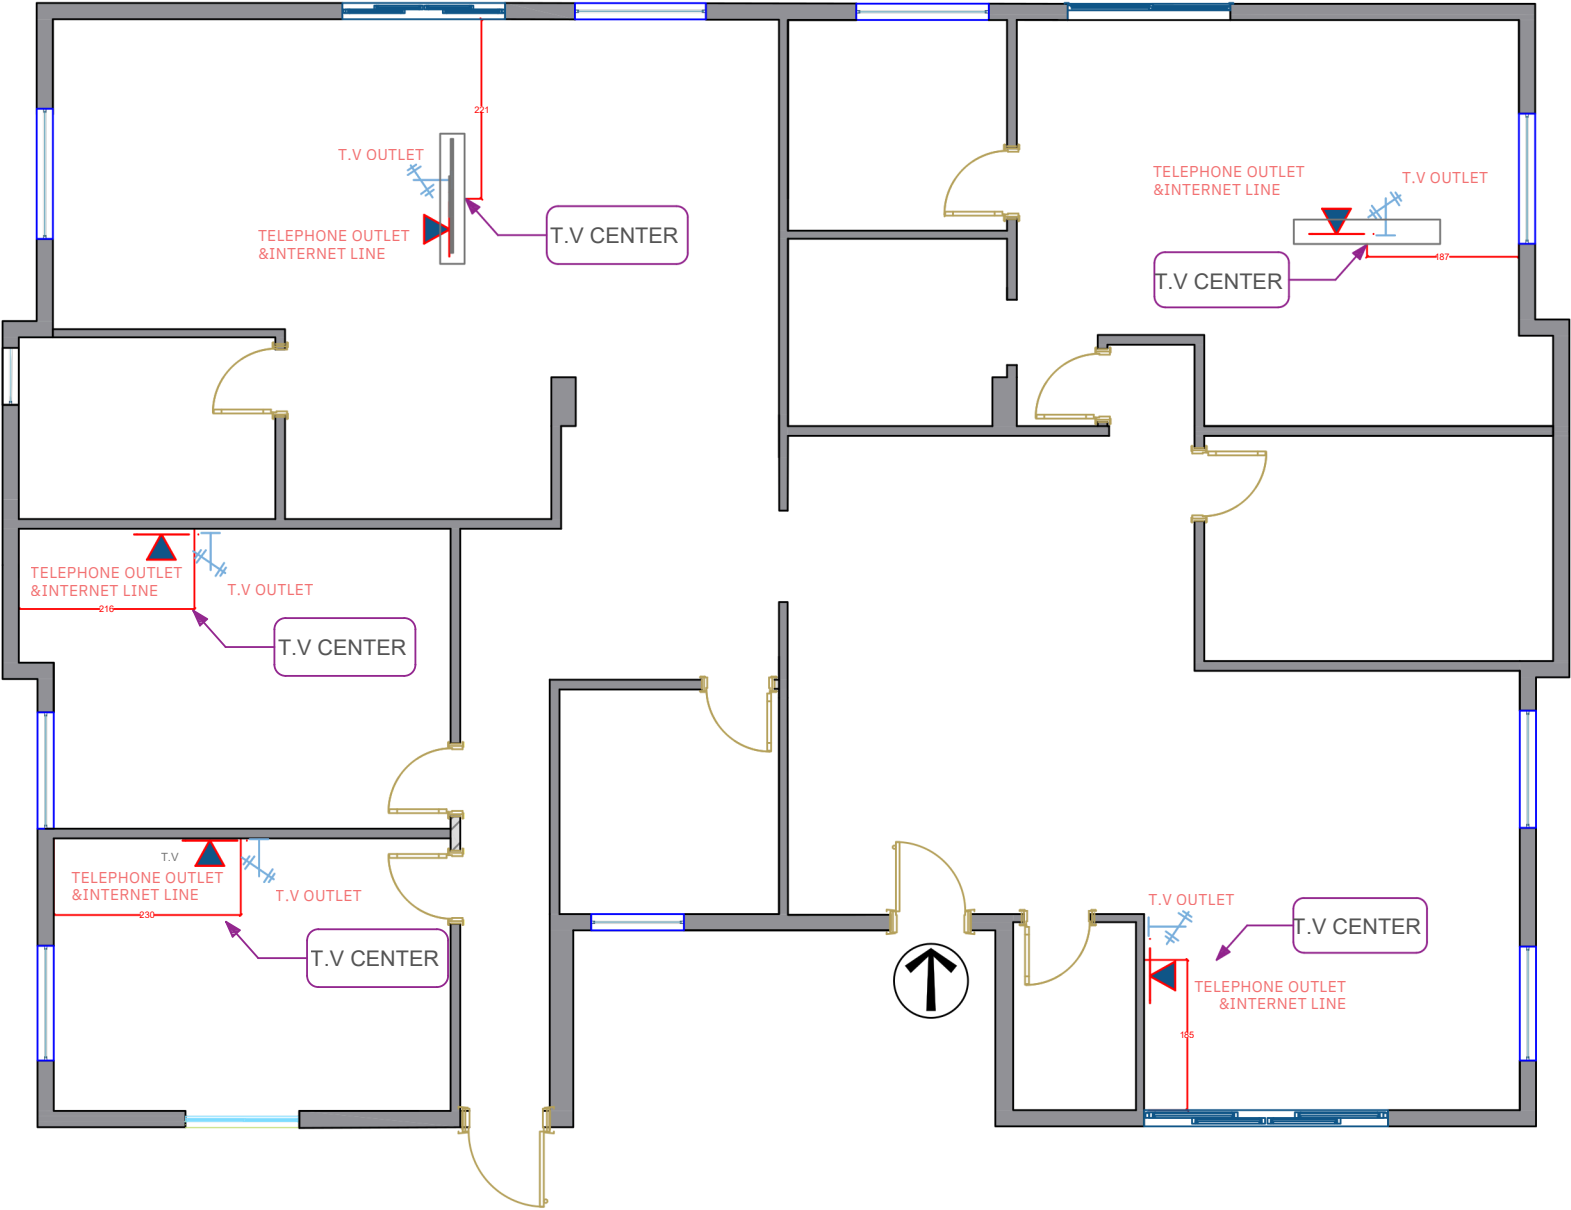

T.V SUPPLY SYSTEM

- REINFORCED CONCRETE
- CONCRETE
- BRICK
- SAND

LEGEND	
SYMBOLS	DESCRIPTIONS
	T.V OUTLET
	TELEPHONE OUTLET & INTERNET LINE

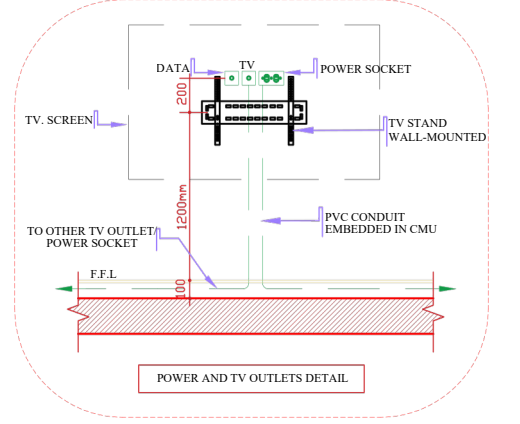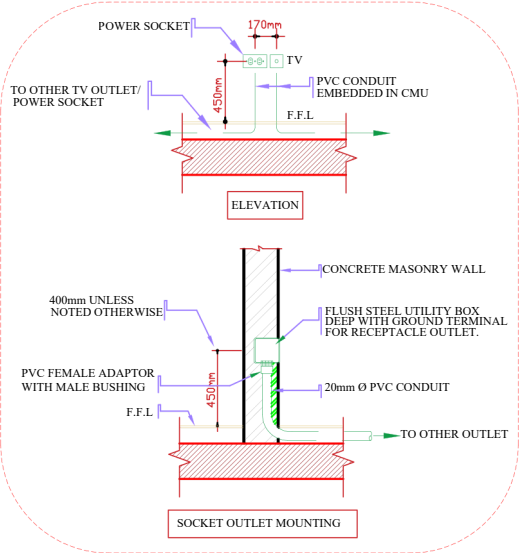

BLUETIX
ENGINEERING
Innovating Design. Building Futures

NOTES:

- 1- CONTRACTOR TO CHECK AND CO-ORDINATE ALL DRAWINGS BEFORE CONSTRUCTION.
- 2- ALL DRAWING'S DIMENSION ARE IN CENTIMETERS TO BE VERIFIED ON SITE AND APPROVED BY THE ARCHITECT.
- 3- FOR THE STRUCTURAL ELEMENTS REFER TO STRUCTURAL DRAWINGS .
- 4- INTERIOR DESIGN DRAWINGS MUST BE READ IN CONDUCTION WITH ELECTRO-MECHANICAL DRAWINGS.

KEY PLAN :

REMARKS :

o ALL DIMENSIONS ARE METRIC (IN cm)

o FGL = 10 000 (FIXED GROUND LEVEL) o FFL = FINISHED FLOOR LEVEL o TOC = TOP OF CONCRETE o FPL = FINISHED PAVEMENT LEVEL. o FRL = FINISHED ROAD LEVEL. o TOPR = TOP OF PARAPET

NO.	DESCRIPTION	DATE
0	ISSUED FOR CONSTRUCTION	
3	DRAWINGS	
0	DESIGN	
2	PROPOSAL	

DESIGNER :	MANAGEMENT :
0	ENG. MOHAMAD AJLOULI
ENG. BLUETEX ENGINEERING GROU	ENG. RAFAT YAGHMOUR
NO. 0584694118	NO. 0584694118
	0586544914

COMPANY NAME:

BLUETEX ENGINEERING


FLOOR:

DRAWING TITLE:

DRAWING NO.	PROJECT NO.	DATE:

DRAWN BY:	CHECKED BY:
	ENG.

PAPER:	SCALE:
A3	1/50

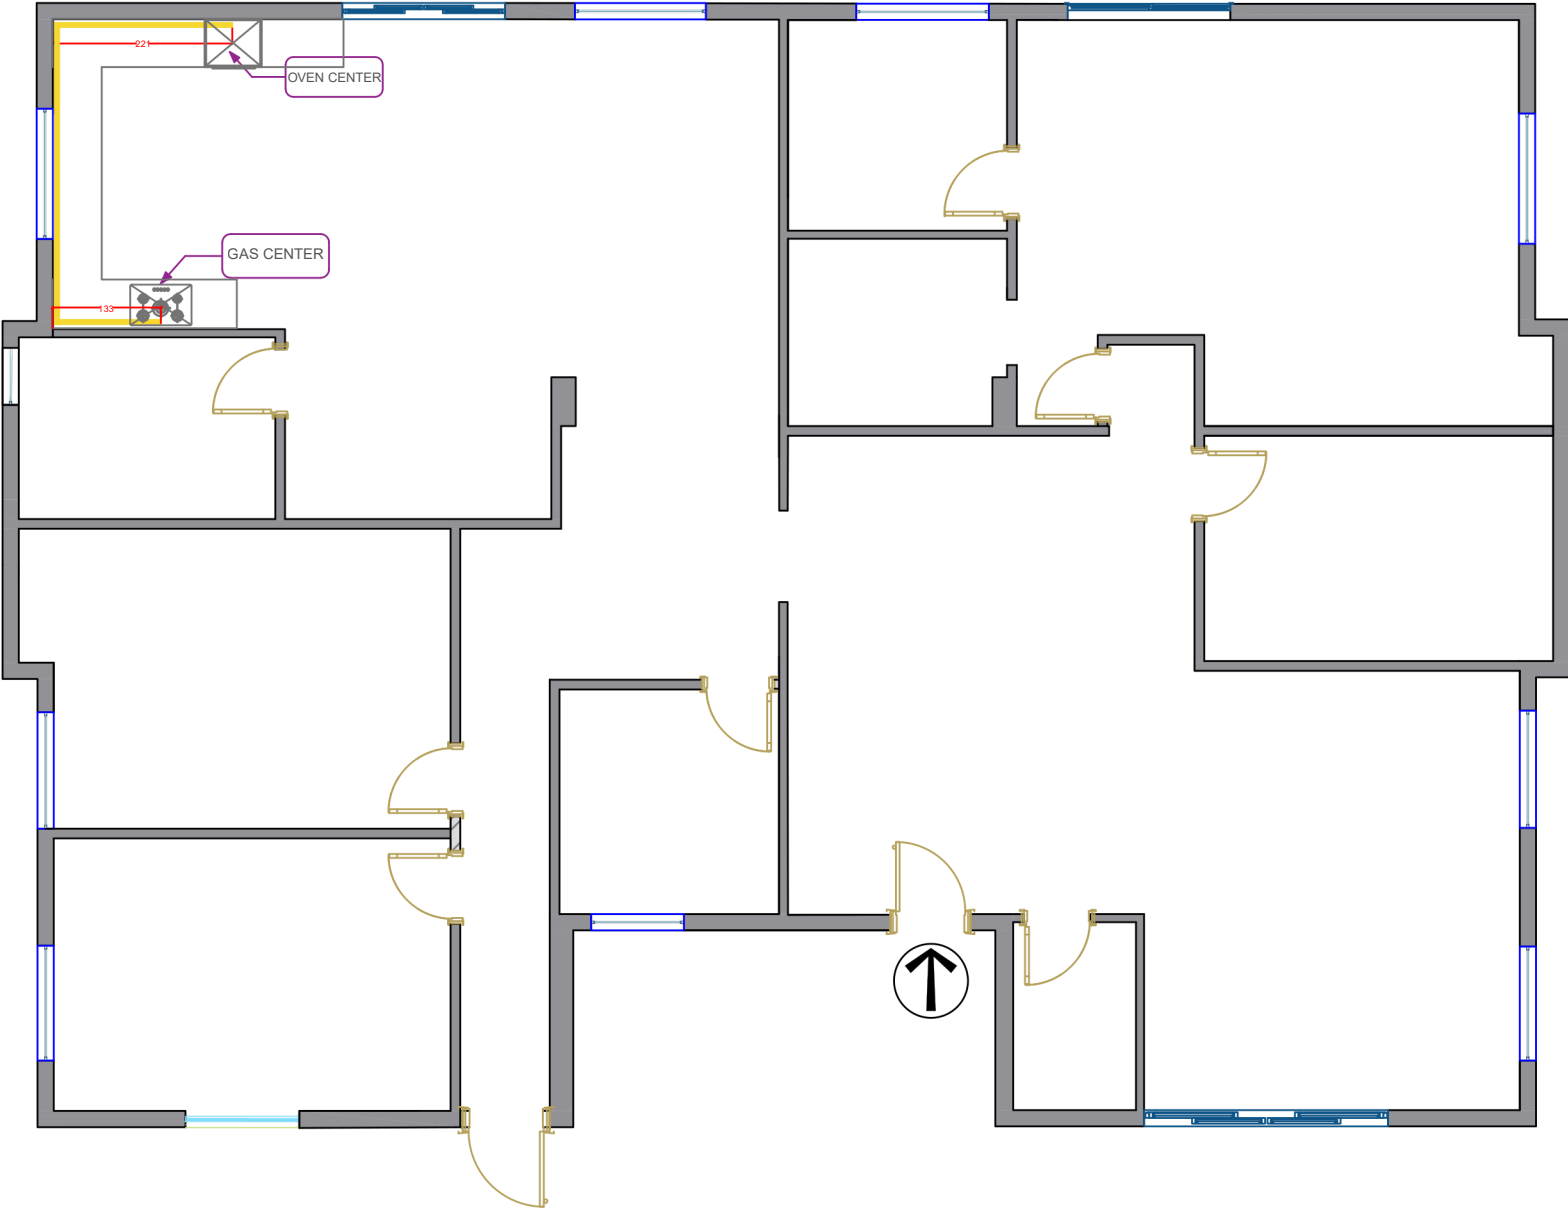

REINFORCED CONCRETE

CONCRETE

BRICK

SAND

LEGEND	
SYMBOLS	DESCRIPTIONS
	GAS LINE

GAZ SUPPLY SYSTEM PLAN

BLUETIX

ENGINEERING

Innovating Design. Building Futures

NOTES:

1- CONTRACTOR TO CHECK AND CO-ORDINATE ALL DRAWINGS BEFORE CONSTRUCTION.

2- ALL DRAWING'S DIMENSION ARE IN CENTIMETERS TO BE VERIFIED ON SITE AND APPROVED BY THE ARCHITECT.

3- FOR THE STRUCTURAL ELEMENTS REFER TO STRUCTURAL DRAWINGS .

4- INTERIOR DESIGN DRAWINGS MUST BE READ IN CONDUCTION WITH ELECTRO-MECHANICAL DRAWINGS.

KEY PLAN :

REMARKS :

o ALL DIMENSIONS ARE METRIC (IN cm)

o FGL = 10 000 (FIXED GROUND LEVEL) o FFL = FINISHED FLOOR LEVEL o TOC = TOP OF CONCRETE o FPL = FINISHED PAVEMENT LEVEL. o FRL = FINISHED ROAD LEVEL. o TOPR = TOP OF PARAPET

0	ISSUED FOR CONSTRUCTION	
3	DRAWINGS	
0	DESIGN	
2	PROPOSAL	
NO.	DESCRIPTION	DATE

DESIGNER :

0

ENG.

BLUETEX ENGINEERING GROU

NO.

MANAGEMENT:

ENG. MOHAMAD AJLOULI

ENG. RAFAT YAGHMOUR

NO. 0584694118

0586544914

COMPANY NAME:

BLUETEX ENGINEERING

FLOOR:

DRAWING TITLE:

DRAWING NO.

PROJECT NO.

DATE:



DRAWN BY:

CHECKED BY:





ENG.

PAPER: A3

SCALE: 1/50

 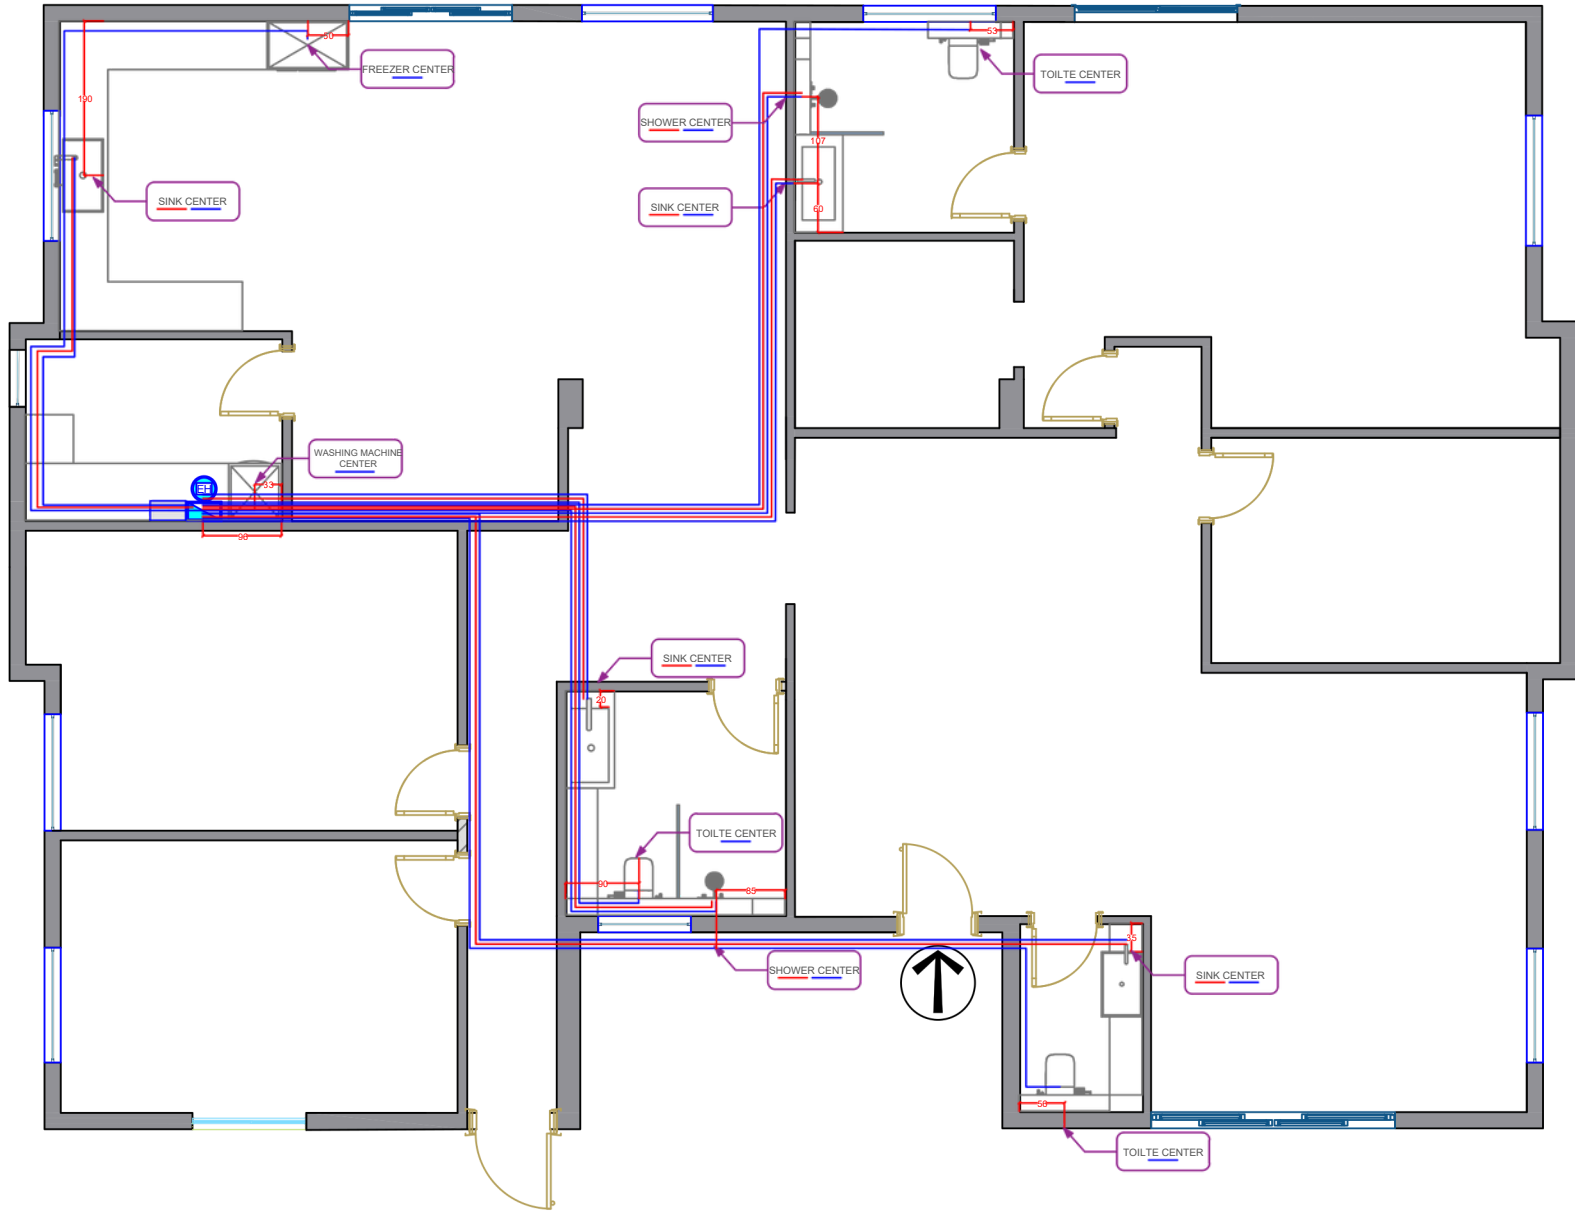

SANITARY INSTALLATIONS PLAN

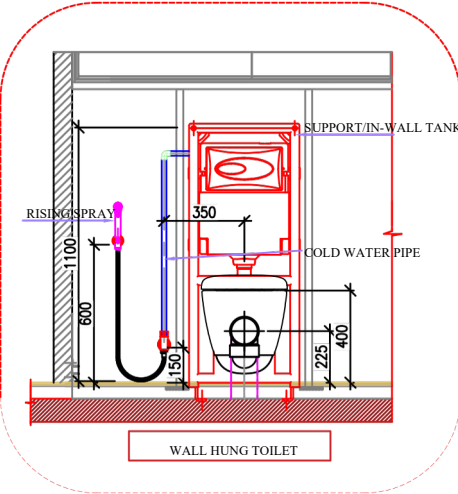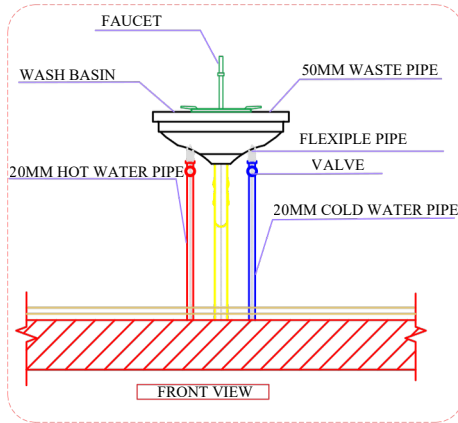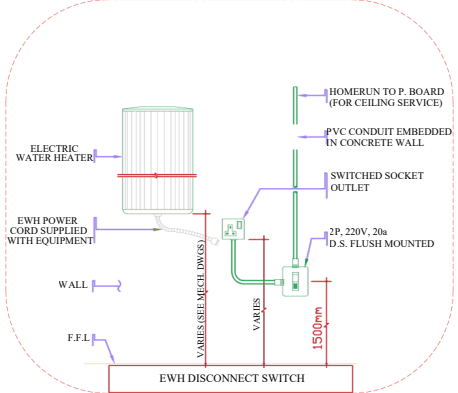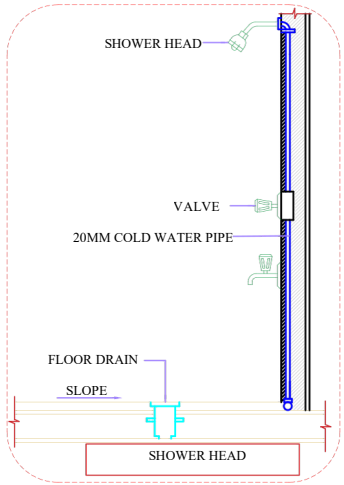

BLUETIX
ENGINEERING

Innovating Design. Building Futures

NOTES:

- 1- CONTRACTOR TO CHECK AND CO-ORDINATE ALL DRAWINGS BEFORE CONSTRUCTION.
- 2- ALL DRAWING'S DIMENSION ARE IN CENTIMETERS TO BE VERIFIED ON SITE AND APPROVED BY THE ARCHITECT.
- 3- FOR THE STRUCTURAL ELEMENTS REFER TO STRUCTURAL DRAWINGS .
- 4- INTERIOR DESIGN DRAWINGS MUST BE READ IN CONDUCTION WITH ELECTRO-MECHANICAL DRAWINGS.

KEY PLAN :



REMARKS :

- o ALL DIMENSIONS ARE METRIC (IN cm)
- o FGL = 10 000 (FIXED GROUND LEVEL) o FFL = FINISHED FLOOR LEVEL o TOC = TOP OF CONCRETE o FPL = FINISHED PAVEMENT LEVEL. o FRL = FINISHED ROAD LEVEL. o TOPR = TOP OF PARAPET

0	ISSUED FOR CONSTRUCTION	
3	DRAWINGS	
0	DESIGN	
2	PROPOSAL	
NO.	DESCRIPTION	DATE
DESIGNER :	MANAGEMENT :	
0	ENG. MOHAMAD AJLOULI	
ENG.	BLUETEX ENGINEERING GROU	ENG. RAFAT YAGHMOUR
NO.	NO. 0584694118	NO. 0586544914

COMPANY NAME:

BLUETEX ENGINEERING


FLOOR:

DRAWING TITLE:

DRAWING NO.	PROJECT NO.	DATE:
-------------	-------------	-------

DRAWN BY:	CHECKED BY:
	ENG.

PAPER: A3	SCALE: 1/50
-----------	-------------

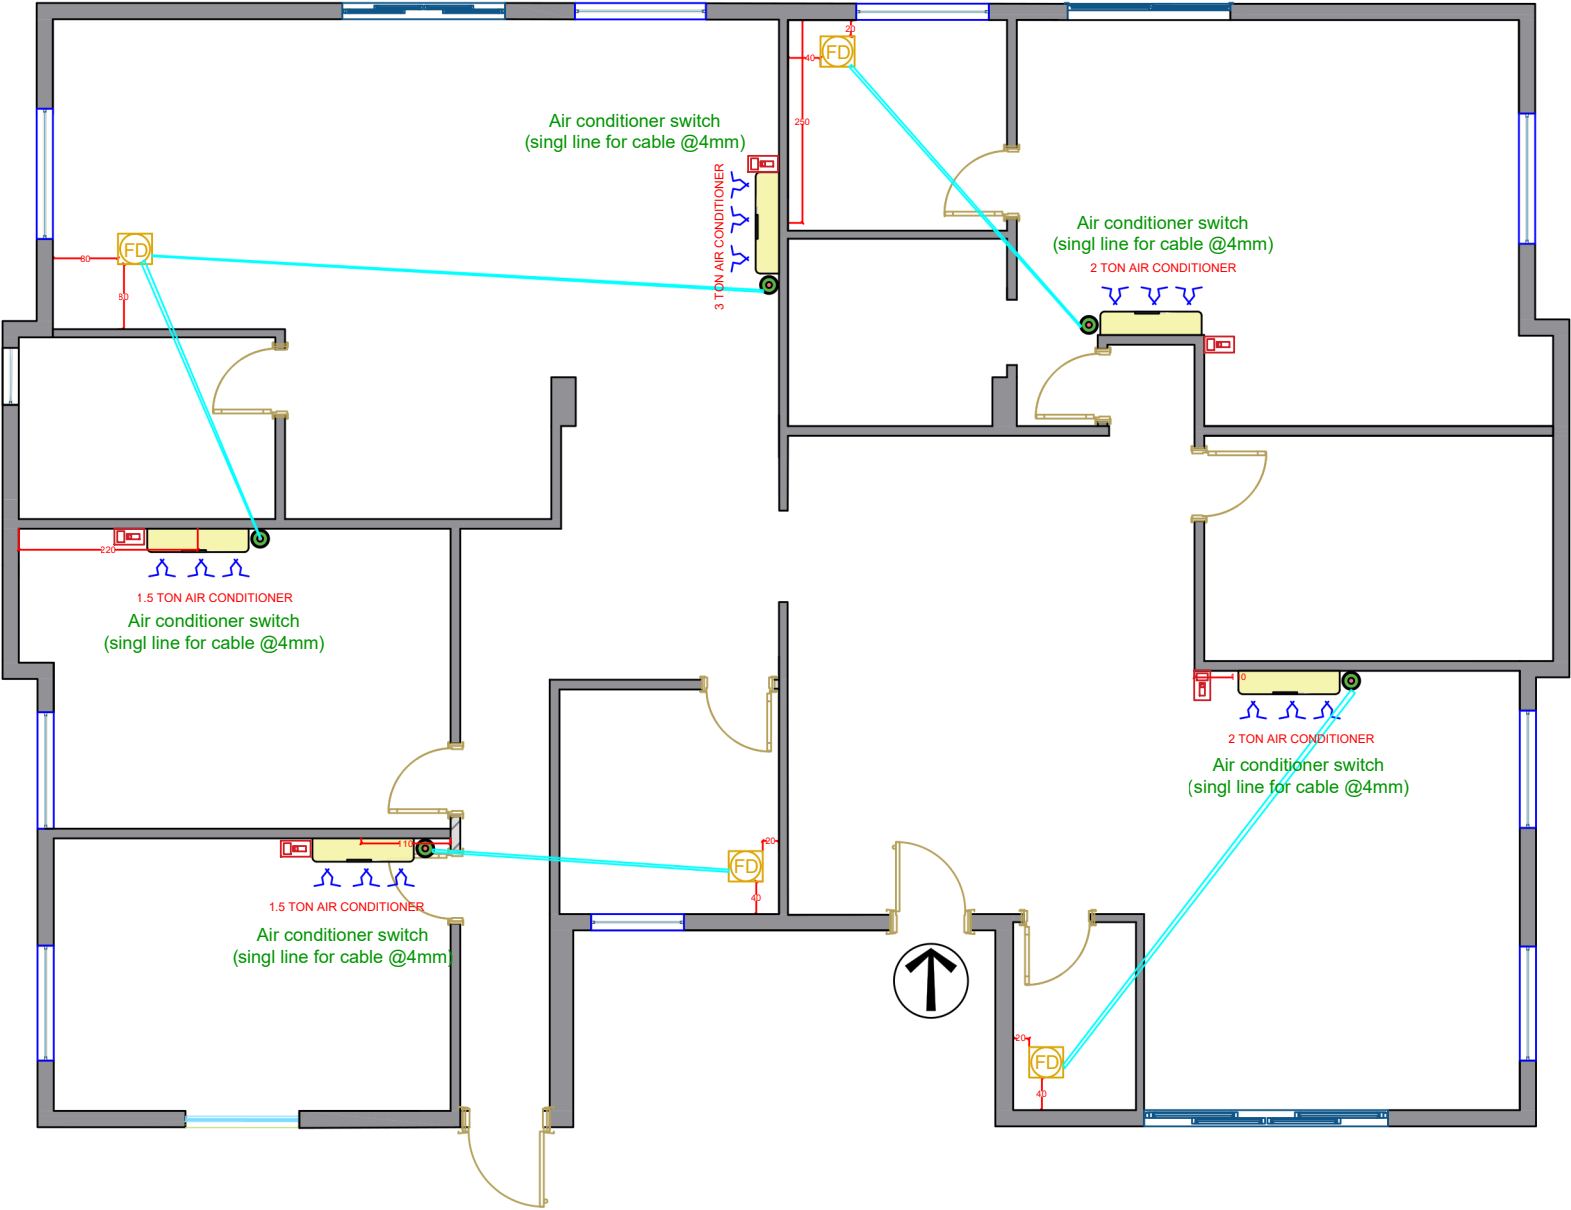


○ **CONDITIONING PLAN**

	REINFORCED CONCRETE
	CONCRETE
	BRICK
	SAND

LEGEND	
SYMBOLS	DESCRIPTIONS
	Air conditioner switch

LEGEND		
SYMBOLS	ABBRE	DESCRIPTIONS
F.D		FLOOR DRAIN
A.C.D		AIR CONDITION DRAIAGE

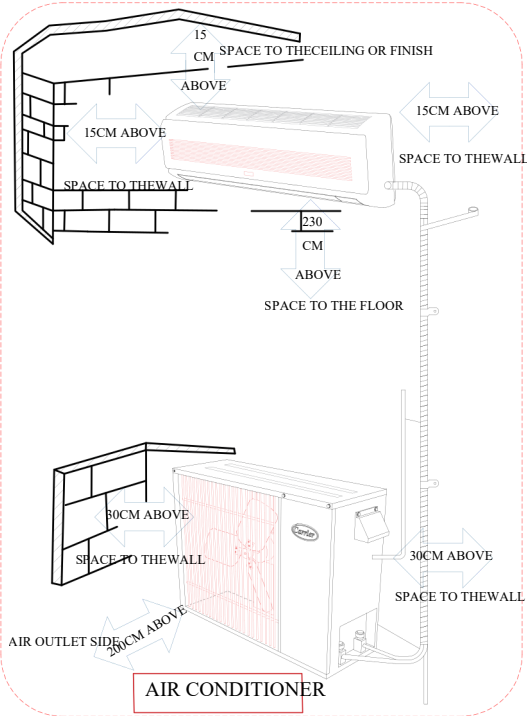

BLUETIX
ENGINEERING
Innovating Design. Building Futures

NOTES:

1- CONTRACTOR TO CHECK AND CO-ORDINATE ALL DRAWINGS BEFORE CONSTRUCTION.
2- ALL DRAWING'S DIMENSION ARE IN CEMENTIMETERS
3- FOR THE STRUCTURAL ELEMENTS REFER TO STRUCTURAL DRAWINGS .
4- INTERIOR DESIGN DRAWINGS MUST BE READ IN CONDUCTION WITH ELECTRO-MECHANICAL DRAWINGS.

KEY PLAN :

REMARKS :

o ALL DIMENSIONS ARE METRIC (IN cm)
o FGL = 10 000 (FIXED GROUND LEVEL)
o FFL = FINISHED FLOOR
o TOC = TOP OF CONCRETE
o FPL = FINISHED PAVEMENT LEVEL.
o FRL = FINISHED ROAD LEVEL.
o TOPR = TOP OF PARAPET

0	ISSUED FOR CONSTRUCTION	
3	DRAWINGS	
0	DESIGN	
2	PROPOSAL	
NO.	DESCRIPTION	DATE

DESIGNER : **MANAGEMENT:**

0
ENG. BLUETEX ENGINEERING GROU
NO.

0
ENG. MOHAMAD AJLOULI
ENG. RAFAT YAGHMOUR
NO. 0584694118
0586544914

COMPANY NAME:

BLUETEX ENGINEERING


FLOOR:

DRAWING TITLE:

DRAWING NO.	PROJECT NO.	DATE:

DRAWN BY:	CHECKED BY:
	ENG.

PAPER: A3	SCALE: 1/50
-----------	-------------

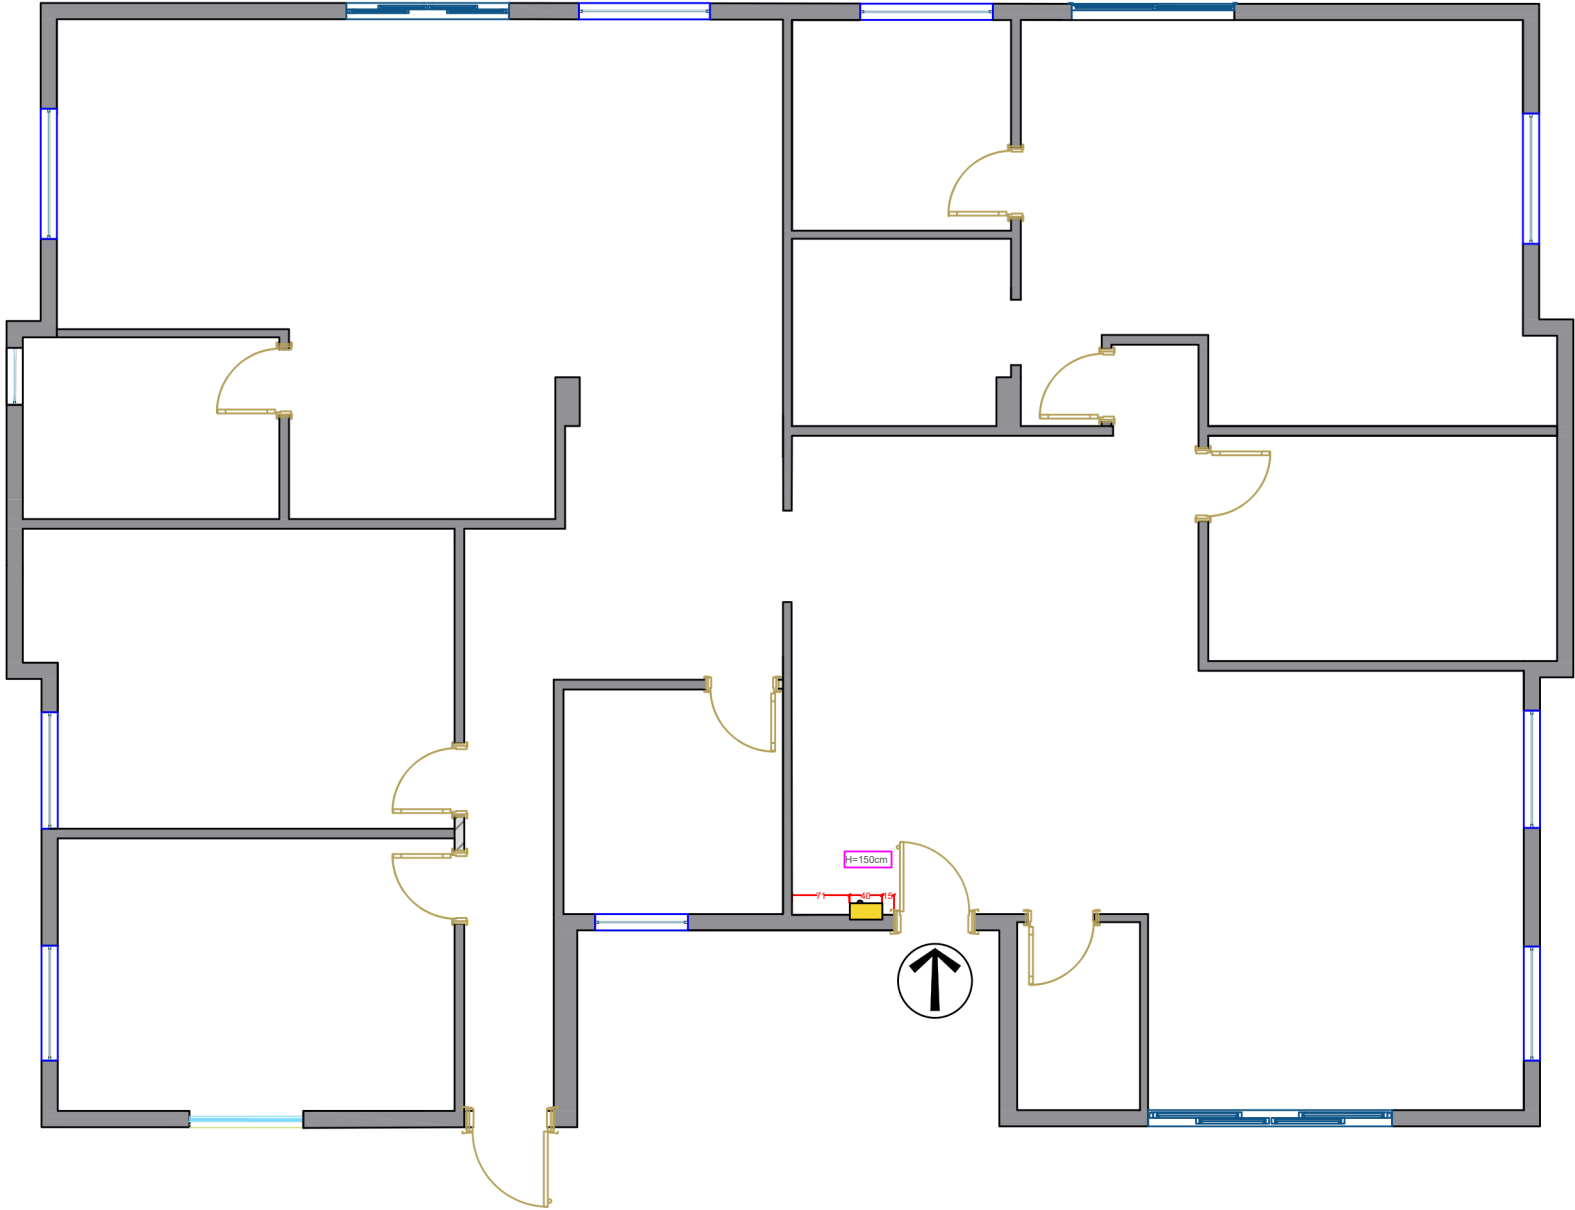


REINFORCED CONCRETE

CONCRETE

BRICK

SAND

LEGEND	
DESCRIPTIONS	IMAGE
ELECTRICITY PANEL 48 L 125A	

  ELECTRICITY PANEL PLAN



BLUETIX
ENGINEERING
Innovating Design. Building Futures

NOTES:

1- CONTRACTOR TO CHECK AND CO-ORDINATE ALL DRAWINGS BEFORE CONSTRUCTION.

2- ALL DRAWING'S DIMENSION ARE IN CENTIMETERS TO BE VERIFIED ON SITE AND APPROVED BY THE ARCHITECT.

3- FOR THE STRUCTURAL ELEMENTS REFER TO STRUCTURAL DRAWINGS .

4- INTERIOR DESIGN DRAWINGS MUST BE READ IN CONDUCTION WITH ELECTRO-MECHANICAL DRAWINGS.

KEY PLAN :



REMARKS :

o ALL DIMENSIONS ARE METRIC (IN cm)

o FGL = 10 000 (FIXED GROUND LEVEL) o FFL = FINISHED FLOOR LEVEL o TOC = TOP OF CONCRETE o FPL = FINISHED PAVEMENT LEVEL. o FRL = FINISHED ROAD LEVEL. o TOPR = TOP OF PARAPET

0	ISSUED FOR CONSTRUCTION	
3	DRAWINGS	
0	DESIGN	
2	PROPOSAL	
NO.	DESCRIPTION	DATE

DESIGNER :

0
ENG. BLUETEX ENGINEERING GROU
NO.

MANAGEMENT:

ENG. MOHAMAD AJLOULI
ENG. RAFAT YAGHMOUR
NO. 0584694118
0586544914

COMPANY NAME:

BLUETEX ENGINEERING

FLOOR:

DRAWING TITLE:

DRAWING NO.

PROJECT NO.

DATE:

DRAWN BY:

CHECKED BY:
ENG.


PAPER: A3

SCALE: 1/50



- REINFORCED CONCRETE
- CONCRETE
- BRICK
- SAND

FLOORING Schedule		
TAG	Description	Image
FL-01	FLOORING 120 X 60	
FL-02	FLOORING 140 X 15	

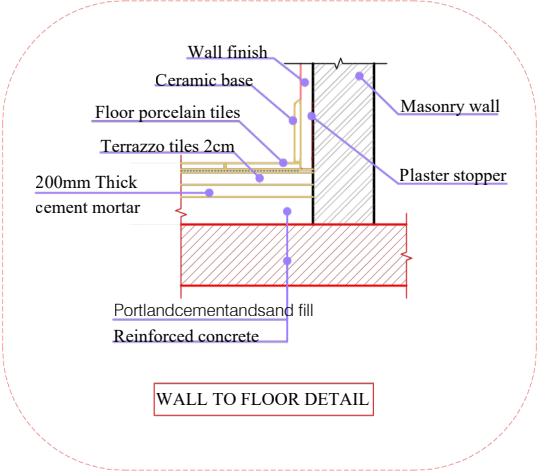

FLOORING PLAN



BLUETIX
ENGINEERING
Innovating Design. Building Futures

NOTES:

1- CONTRACTOR TO CHECK AND CO-ORDINATE ALL DRAWINGS BEFORE CONSTRUCTION.

2- ALL DRAWING'S DIMENSION ARE IN CEMENTIMETERS TO BE VERIFIED ON SITE AND APPROVED BY THE ARCHITECT.

3- FOR THE STRUCTURAL ELEMENTS REFER TO STRUCTURAL DRAWINGS .

4- INTERIOR DESIGN DRAWINGS MUST BE READ IN CONDUCTION WITH ELECTRO-MECHANICAL DRAWINGS.

KEY PLAN :



REMARKS :

o ALL DIMENSIONS ARE METRIC (IN cm)

o FGL = 10 000 (FIXED GROUND LEVEL) o FFL = FINISHED FLOOR LEVEL o TOC = TOP OF CONCRETE o FPL = FINISHED PAVEMENT LEVEL. o FRL = FINISHED ROAD LEVEL. o TOPR = TOP OF PARAPET

0	ISSUED FOR CONSTRUCTION	
3	DRAWINGS	
0	DESIGN	
2	PROPOSAL	
NO.	DESCRIPTION	DATE

DESIGNER :

MANAGEMENT:

0

ENG. MOHAMAD AJLOLI

ENG. BLUETEX ENGINEERING GROU

ENG. RAFAT YAGHMOUR

NO. 0584694118

0586544914

COMPANY NAME:

BLUETEX ENGINEERING

FLOOR:

DRAWING TITLE:

DRAWING NO.

PROJECT NO.

DATE:


DRAWN BY:

CHECKED BY:

ENG.

PAPER: A3

SCALE: 1/50

  FLOORING PLAN

THE QUANTITY SCHEDULE FLOORING				
QUANTITY(m²)	DIMENSION	TILE DESIGN	TILE PLACE	TILE TYPE
37 m²	120 X 60 cm		MASTER BATHROOM	PORCELAIN
39 m²	120 X 60 cm		KIDS BATHROOM	PORCELAIN
26 m²	120 X 60 cm		LIVING BATHROOM	PORCELAIN
170 m²	120 X 60 cm		FL-01	PORCELAIN
80 m²	140 X 15 cm		MASTER BEDROOM	PORCELAIN (PARQUET)



BLUETIX
ENGINEERING
Innovating Design. Building Futures

NOTES:

1- CONTRACTOR TO CHECK AND CO-ORDINATE ALL DRAWINGS BEFORE CONSTRUCTION.
2- ALL DRAWING'S DIMENSION ARE IN CENTIMETERS TO BE VERIFIED ON SITE AND APPROVED BY THE ARCHITECT.
3- FOR THE STRUCTURAL ELEMENTS REFER TO STRUCTURAL DRAWINGS .
4- INTERIOR DESIGN DRAWINGS MUST BE READ IN CONDUCTION WITH ELECTRO-MECHANICAL DRAWINGS.

KEY PLAN :



REMARKS :

o ALL DIMENSIONS ARE METRIC (IN cm)
o FGL = 10 000 (FIXED GROUND LEVEL) o FFL = FINISHED FLOOR LEVEL o TOC = TOP OF CONCRETE o FPL = FINISHED PAVEMENT LEVEL. o FRL = FINISHED ROAD LEVEL. o TOPR = TOP OF PARAPET
o TOPR = TOP OF PARAPET

0	ISSUED FOR CONSTRUCTION	
3	DRAWINGS	
0	DESIGN	
2	PROPOSAL	
NO.	DESCRIPTION	DATE

DESIGNER :
0
ENG. BLUETEX ENGINEERING GROU
NO.

MANAGEMENT:
ENG. MOHAMAD AJOULI
ENG. RAFAT YAGHMOUR
NO. 0584694118
0586544914

COMPANY NAME:


BLUETEX ENGINEERING

FLOOR:

DRAWING TITLE:

DRAWING NO.	PROJECT NO.	DATE:
DRAWN BY:	CHECKED BY:	ENG.

PAPER:	A3	SCALE:	1/50
--------	----	--------	------

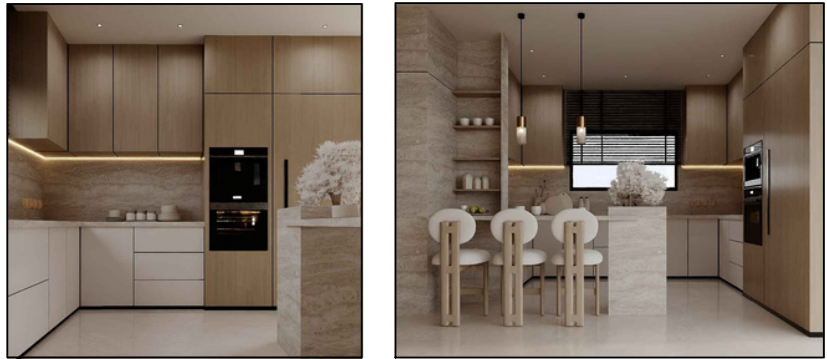


BLUETIX
ENGINEERING

Innovating Design. Building Futures

NOTES:

- 1- CONTRACTOR TO CHECK AND CO-ORDINATE ALL DRAWINGS BEFORE CONSTRUCTION.
- 2- ALL DRAWING'S DIMENSION ARE IN CENTIMETERS TO BE VERIFIED ON SITE AND APPROVED BY THE ARCHITECT.
- 3- FOR THE STRUCTURAL ELEMENTS REFER TO STRUCTURAL DRAWINGS .
- 4- INTERIOR DESIGN DRAWINGS MUST BE READ IN CONDUCTION WITH ELECTRO-MECHANICAL DRAWINGS

KEY PLAN :

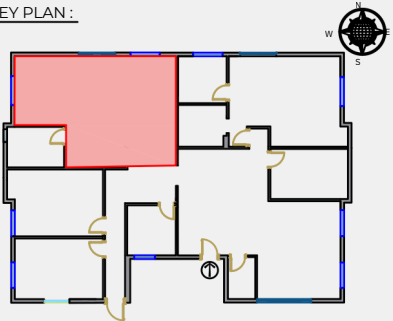

REMARKS :

- o ALL DIMENSIONS ARE METRIC (IN cm)
- o FGL = 10 000 (FIXED GROUND LEVEL) o FFL = FINISHED FLOOR LEVEL o TOC = TOP OF CONCRETE o FPL = FINISHED PAVEMENT LEVEL. o FRL = FINISHED ROAD LEVEL. o TOPR = TOP OF PARAPET

0	ISSUED FOR CONSTRUCTION	
3	DRAWINGS	
0	DESIGN	
2	PROPOSAL	
NO.	DESCRIPTION	DATE
DESIGNER :		
MANAGEMENT:		
0	ENG. MOHAMAD AJOULI	
ENG.	BLUETEX ENGINEERING GROU	ENG. RAFAT YAGHMOUR
NO.	0584694118	0586544914

COMPANY NAME:
BLUETEX ENGINEERING

FLOOR:

DRAWING TITLE:

DRAWING NO. PROJECT NO. DATE:

DRAWN BY: CHECKED BY: ENG.

PAPER: A3 SCALE: 1/50


MATERIALS:



MDF




PVC

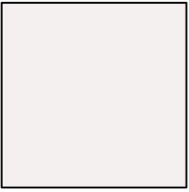

BIGE0005P-
TAMBOUR
PAINT



MARBEL

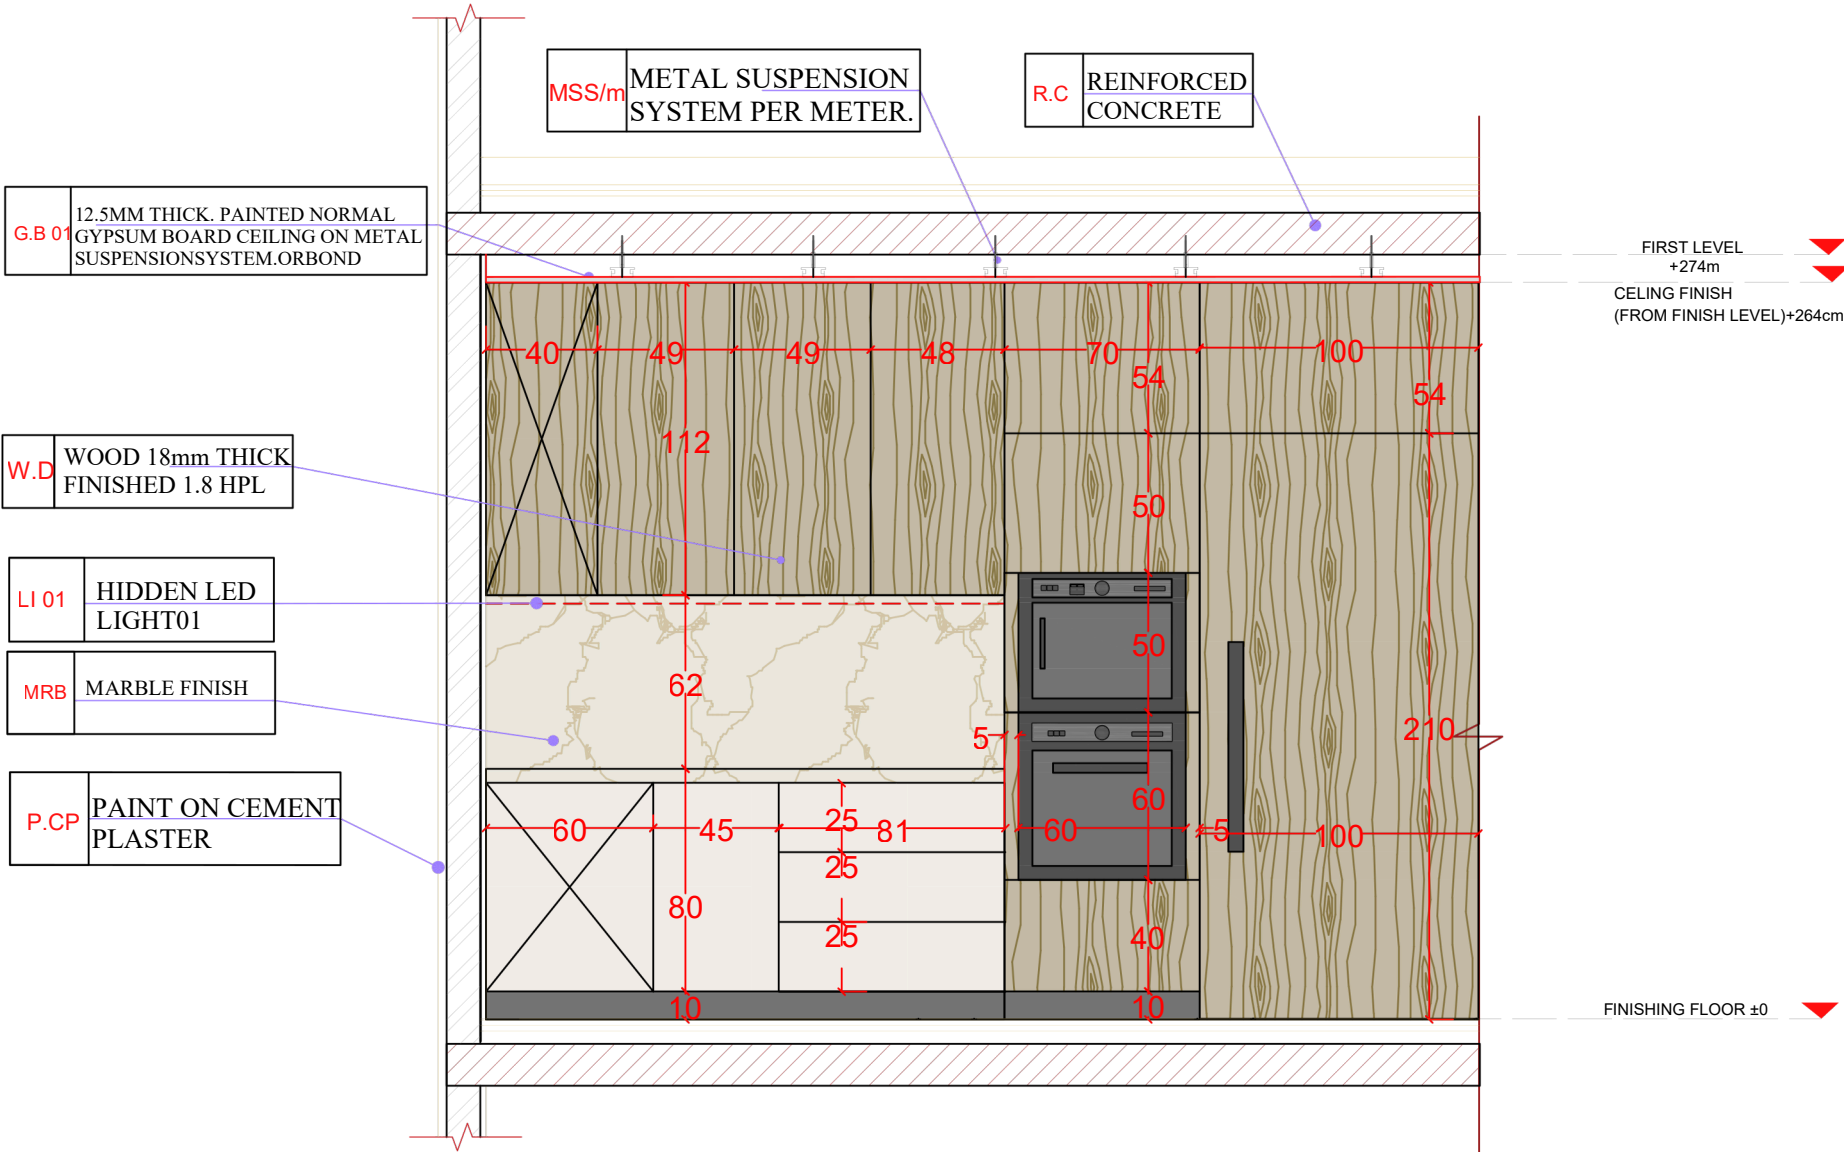

ELEVATION -01




BLUETIX
ENGINEERING

Innovating Design. Building Futures

NOTES:

- 1- CONTRACTOR TO CHECK AND CO-ORDINATE ALL DRAWINGS BEFORE CONSTRUCTION.
- 2- ALL DRAWING'S DIMENSION ARE IN CENTIMETERS TO BE VERIFIED ON SITE AND APPROVED BY THE ARCHITECT.
- 3- FOR THE STRUCTURAL ELEMENTS REFER TO STRUCTURAL DRAWINGS .
- 4- INTERIOR DESIGN DRAWINGS MUST BE READ IN CONDUCTION WITH ELECTRO-MECHANICAL DRAWINGS.

KEY PLAN :

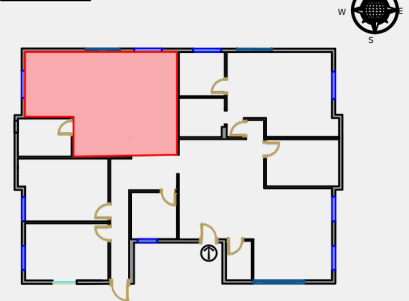

REMARKS :

- o ALL DIMENSIONS ARE METRIC (IN cm)
- o FGL = 10 000 (FIXED GROUND LEVEL) o FFL = FINISHED FLOOR LEVEL o TOC = TOP OF CONCRETE o FPL = FINISHED PAVEMENT LEVEL. o FRL = FINISHED ROAD LEVEL. o TOPR = TOP OF PARAPET o TOPR = TOP OF PARAPET

0	ISSUED FOR CONSTRUCTION	
3	DRAWINGS	
0	DESIGN	
2	PROPOSAL	
NO.	DESCRIPTION	DATE
DESIGNER:		MANAGEMENT:
0	ENG.	ENG. MOHAMAD AJOULI
NO.	BLUETEX ENGINEERING GROU	ENG. RAFAT YAGHMOUR
		NO. 0584694118
		0586544914

COMPANY NAME:

BLUETEX ENGINEERING

FLOOR:

DRAWING TITLE:

DRAWING NO.	PROJECT NO.	DATE:
-------------	-------------	-------

DRAWN BY:	CHECKED BY:
	ENG.

PAPER:	A3	SCALE:	1/50
--------	----	--------	------

MATERIALS:



MDF




PVC



BIGE0005P-TAMBOUR PAINT



MARBEL

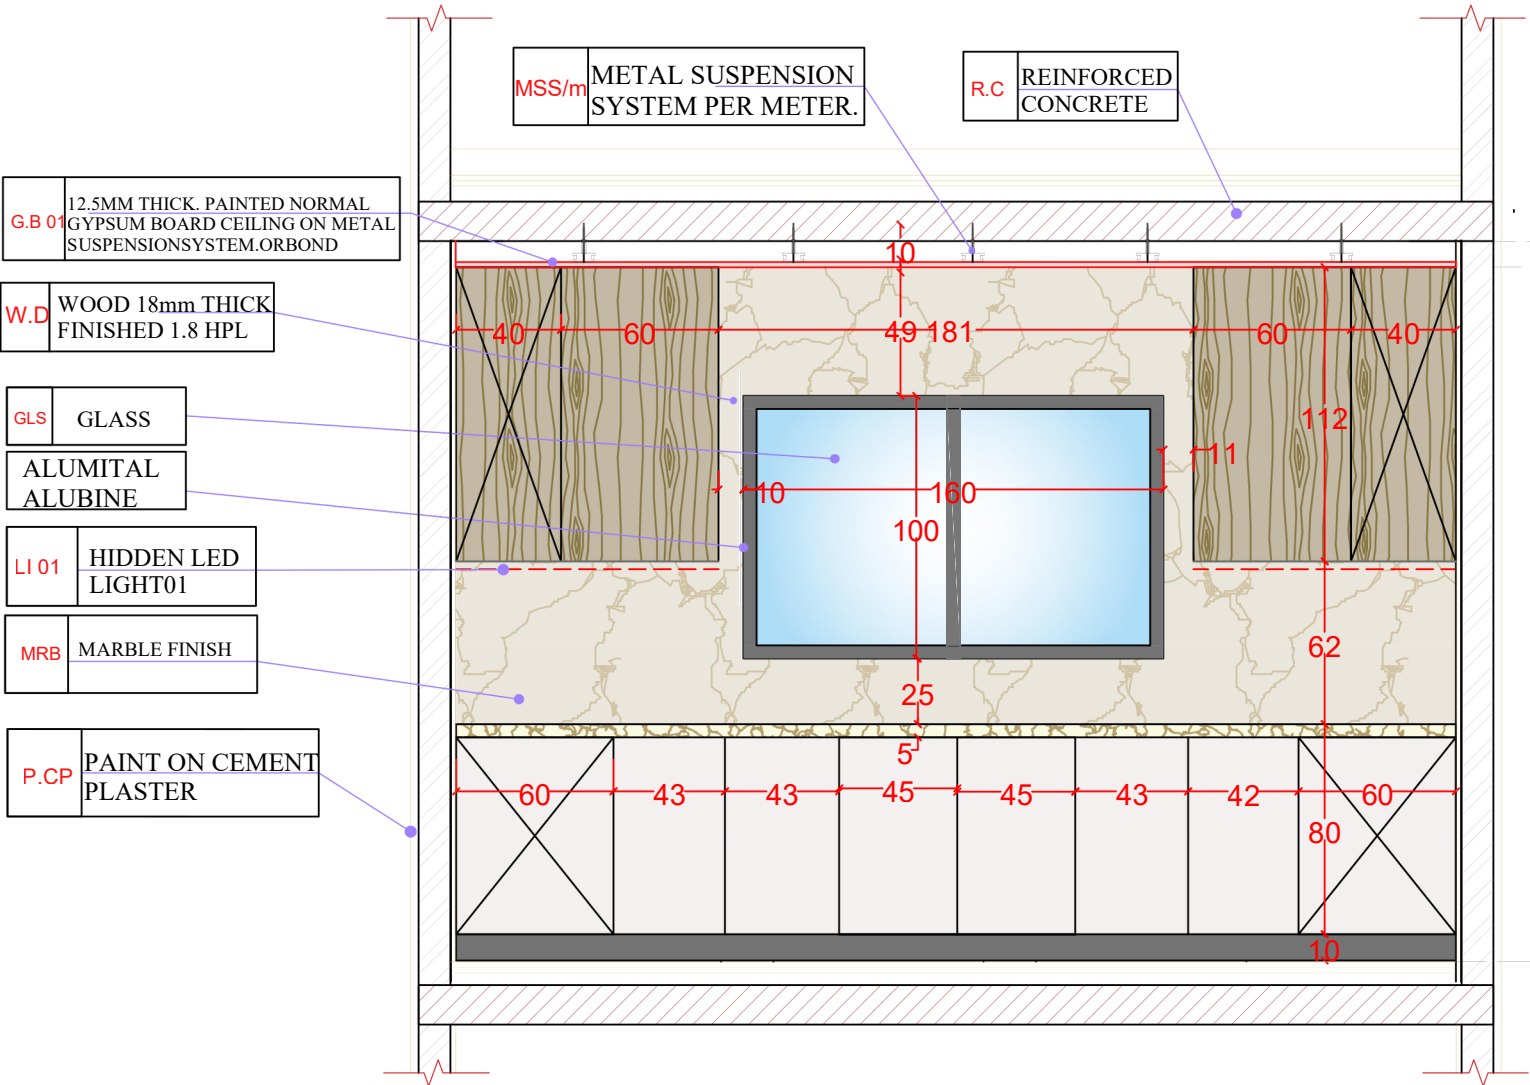

G.B 01 12.5MM THICK. PAINTED NORMAL GYPSUM BOARD CEILING ON METAL SUSPENSION SYSTEM. ORBOND

W.D 18mm THICK FINISHED 1.8 HPL


GLS GLASS
ALUMITAL ALUBINE

LI 01 HIDDEN LED LIGHT 01

MRB MARBLE FINISH

P.C.P PAINT ON CEMENT PLASTER

ELEVATION -02

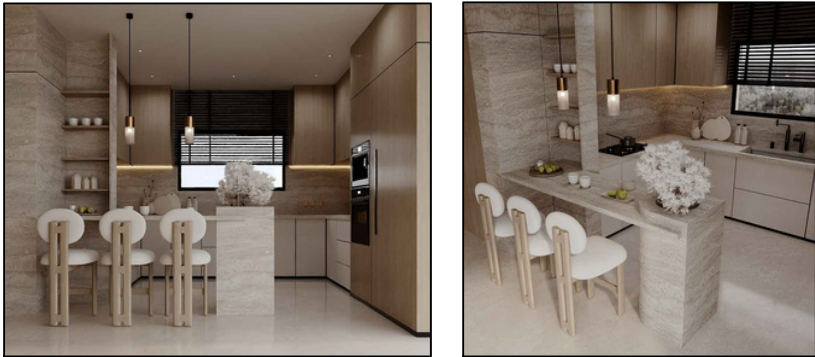


BLUETIX
ENGINEERING

Innovating Design. Building Futures

NOTES:

- 1- CONTRACTOR TO CHECK AND CO-ORDINATE ALL DRAWINGS BEFORE CONSTRUCTION.
- 2- ALL DRAWING'S DIMENSION ARE IN CENTIMETERS TO BE VERIFIED ON SITE AND APPROVED BY THE ARCHITECT.
- 3- FOR THE STRUCTURAL ELEMENTS REFER TO STRUCTURAL DRAWINGS .
- 4- INTERIOR DESIGN DRAWINGS MUST BE READ IN CONDUCTION WITH ELECTRO-MECHANICAL DRAWINGS

KEY PLAN :

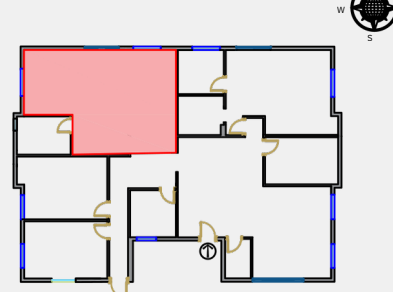

REMARKS :

- oALL DIMENSIONS ARE METRIC (IN cm)
- oFGL = 10 000 (FIXED GROUND LEVEL)
- oFFL = FINISHED FLOOR LEVEL
- oTOC = TOP OF CONCRETE
- oFPL = FINISHED PAVEMENT LEVEL.
- oFRL = FINISHED ROAD LEVEL.
- oTOPR = TOP OF PARAPET
- oTOPR = TOP OF PARAPET

0	ISSUED FOR CONSTRUCTION	
3	DRAWINGS	
0	DESIGN	
2	PROPOSAL	
NO.	DESCRIPTION	DATE
DESIGNER :		
MANAGEMENT:		
0	ENG. MOHAMAD AJLOULI	
ENG.	BLUETEX ENGINEERING GROU	ENG. RAFAT YAGHMOUR
NO.	0584694118	0586544914

COMPANY NAME:
BLUETEX ENGINEERING

FLOOR:

DRAWING TITLE:

DRAWING NO.	PROJECT NO.	DATE:
-------------	-------------	-------

DRAWN BY:	CHECKED BY:
	ENG.

PAPER: A3 SCALE: 1/50


MATERIALS:



MDF




PVC

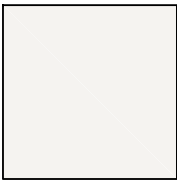


BIGE0005P
TAMBOUR
PAINT



MARBEL

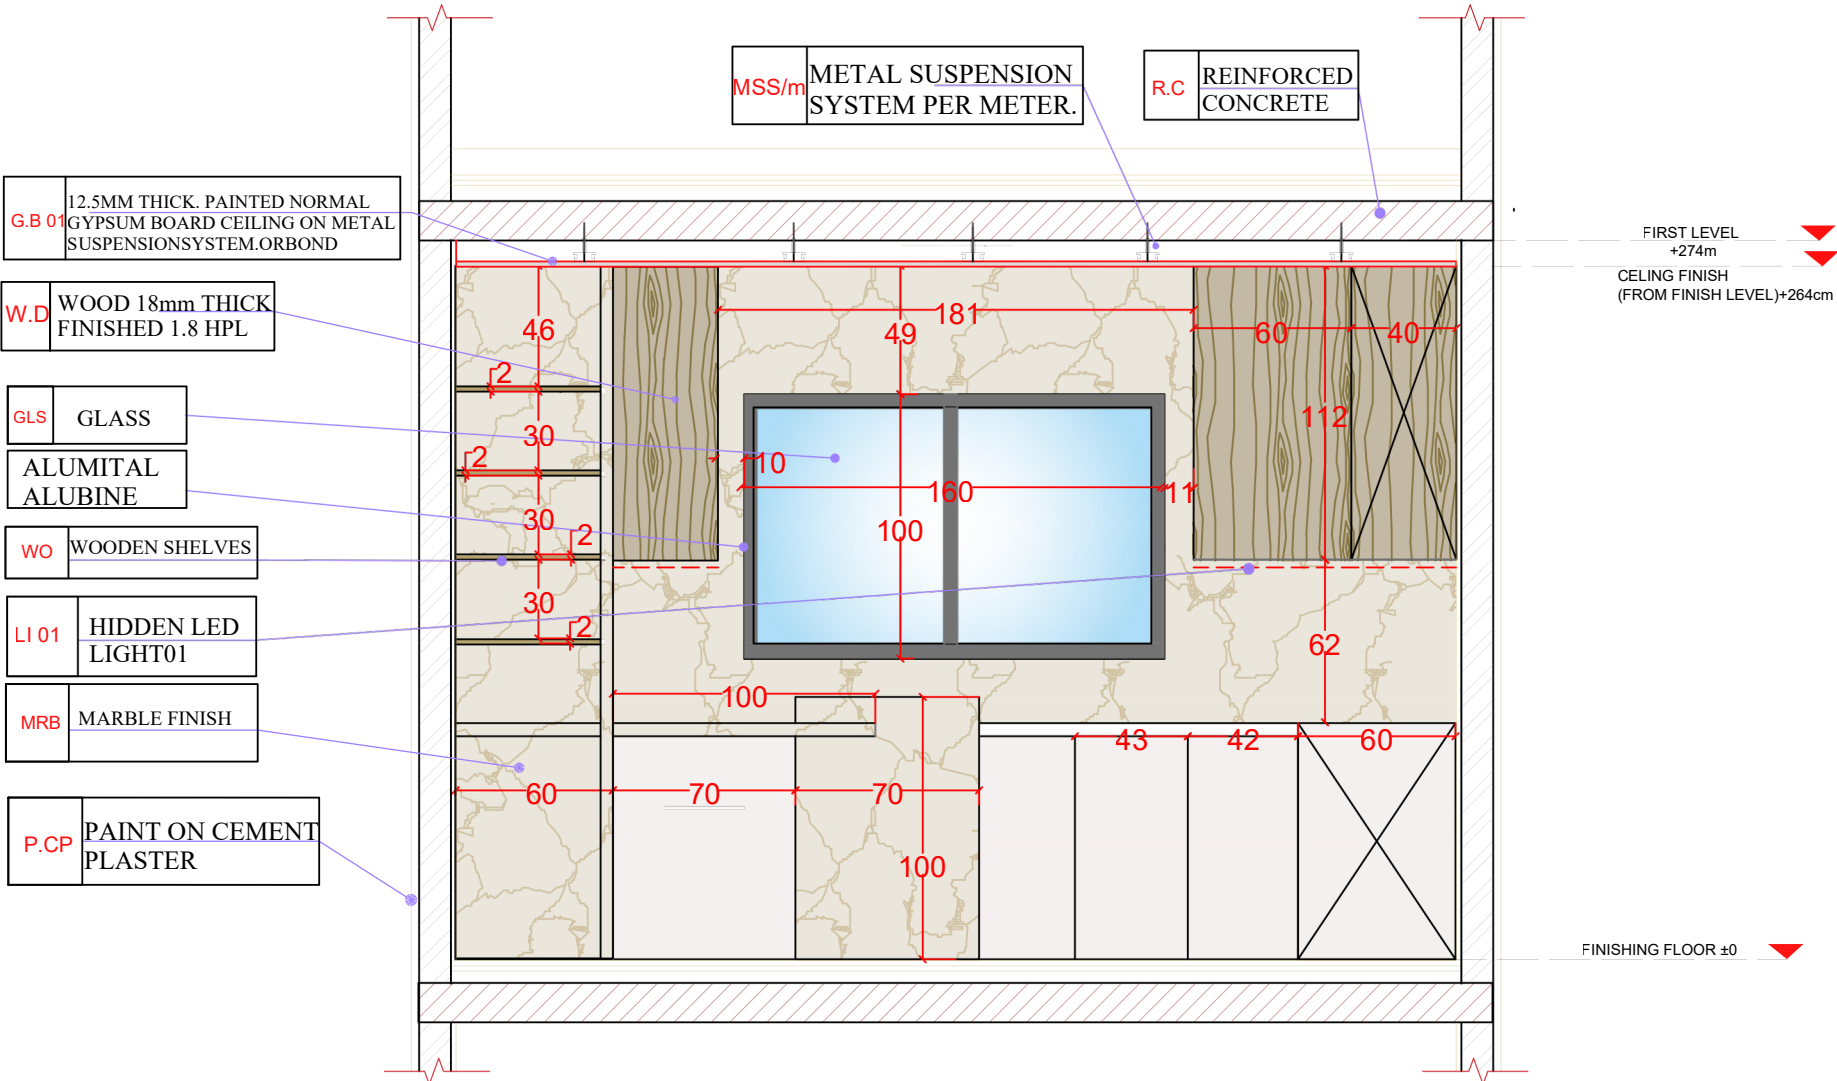

ELEVATION -(02-1)

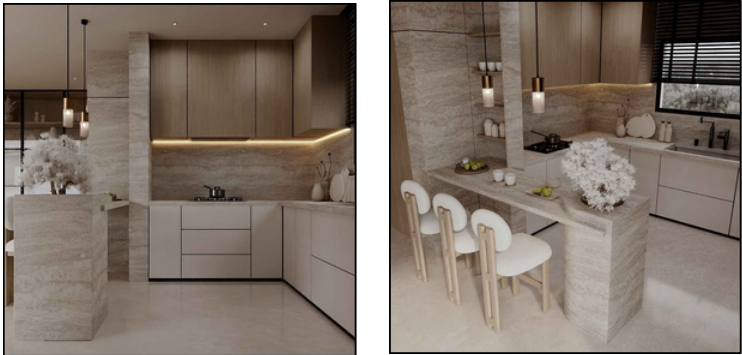


BLUETIX
ENGINEERING

Innovating Design. Building Futures

NOTES:

- 1- CONTRACTOR TO CHECK AND CO-ORDINATE ALL DRAWINGS BEFORE CONSTRUCTION.
- 2- ALL DRAWING'S DIMENSION ARE IN CENTIMETERS TO BE VERIFIED ON SITE AND APPROVED BY THE ARCHITECT.
- 3- FOR THE STRUCTURAL ELEMENTS REFER TO STRUCTURAL DRAWINGS .
- 4- INTERIOR DESIGN DRAWINGS MUST BE READ IN CONDUCTION WITH ELECTRO-MECHANICAL DRAWINGS

KEY PLAN :

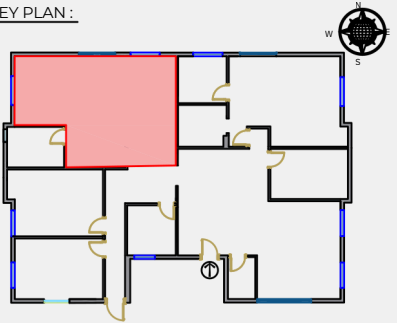

REMARKS :

- o ALL DIMENSIONS ARE METRIC (IN cm)
- o FGL = 10 000 (FIXED GROUND LEVEL) o FFL = FINISHED FLOOR LEVEL o TOC = TOP OF CONCRETE o FPL = FINISHED PAVEMENT LEVEL. o FRL = FINISHED ROAD LEVEL. o TOPR = TOP OF PARAPET o TOPR = TOP OF PARAPET

0	ISSUED FOR CONSTRUCTION	
3	DRAWINGS	
0	DESIGN	
2	PROPOSAL	
NO.	DESCRIPTION	DATE
DESIGNER: MANAGEMENT:		
0	ENG. MOHAMAD AJOULI	
NO.	BLUETEX ENGINEERING GROU	ENG. RAFAT YAGHMOUR
	NO. 0584694118	NO. 0584694118
		0586544914

COMPANY NAME:

BLUETEX ENGINEERING

FLOOR:

DRAWING TITLE:

DRAWING NO.	PROJECT NO.	DATE:

DRAWN BY:	CHECKED BY:
	ENG.

PAPER: A3	SCALE: 1/50
-----------	-------------


MATERIALS:



MDF




PVC

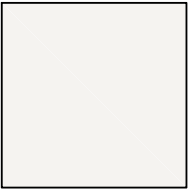

BIGE0005P-
TAMBOUR
PAINT



MARBEL

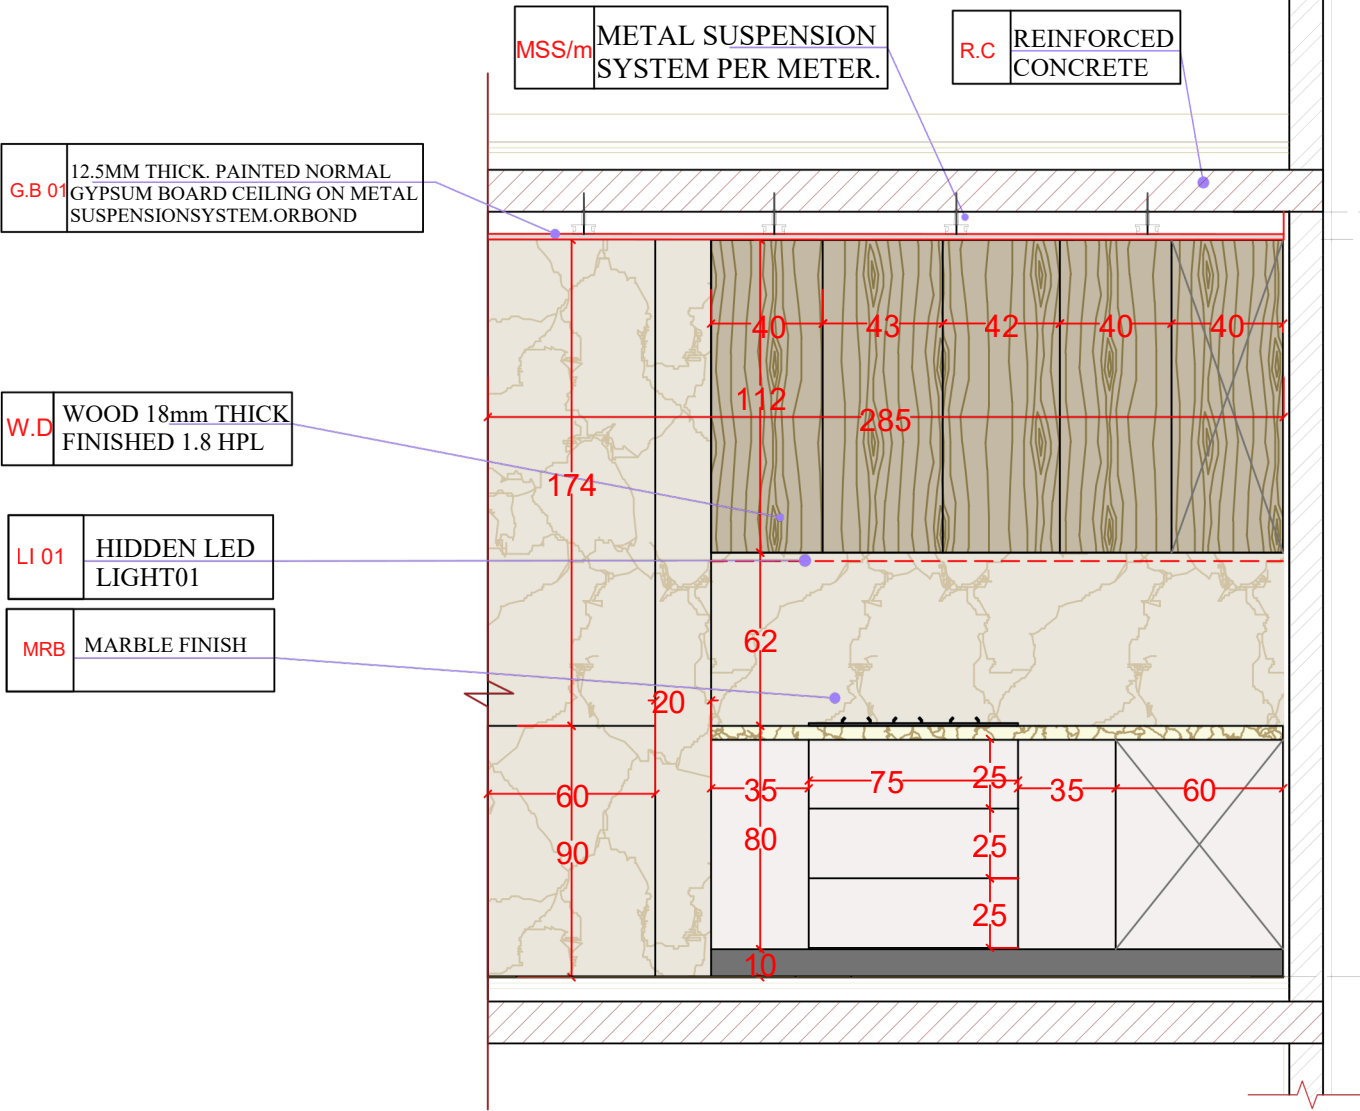

FIRST LEVEL
+274m
CEILING FINISH
(FROM FINISH LEVEL)+264cm

FINISHING FLOOR ±0

ELEVATION -03




BLUETIX
ENGINEERING

Innovating Design. Building Futures

NOTES:

- 1- CONTRACTOR TO CHECK AND CO-ORDINATE ALL DRAWINGS BEFORE CONSTRUCTION.
- 2- ALL DRAWING'S DIMENSION ARE IN CENTIMETERS TO BE VERIFIED ON SITE AND APPROVED BY THE ARCHITECT.
- 3- FOR THE STRUCTURAL ELEMENTS REFER TO STRUCTURAL DRAWINGS .
- 4- INTERIOR DESIGN DRAWINGS MUST BE READ IN CONDUCTION WITH ELECTRO-MECHANICAL DRAWINGS

KEY PLAN :

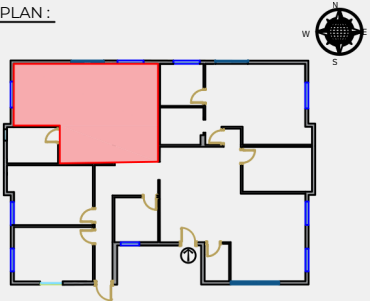

REMARKS :

- o ALL DIMENSIONS ARE METRIC (IN cm)
- o FGL = 10 000 (FIXED GROUND LEVEL) o FFL = FINISHED FLOOR LEVEL o TOC = TOP OF CONCRETE o FPL = FINISHED PAVEMENT LEVEL. o FRL = FINISHED ROAD LEVEL. o TOPR = TOP OF PARAPET o TOPR = TOP OF PARAPET

0	ISSUED FOR CONSTRUCTION	
3	DRAWINGS	
0	DESIGN	
2	PROPOSAL	
NO.	DESCRIPTION	DATE
DESIGNER:		
MANAGEMENT:		
0	ENG. MOHAMAD AJOULI	
ENG.	BLUETEX ENGINEERING GROU	ENG. RAFAT YAGHMOUR
NO.	0584694118	0586544914

COMPANY NAME:

BLUETEX ENGINEERING

FLOOR:


DRAWING TITLE:

DRAWING NO.	PROJECT NO.	DATE:
-------------	-------------	-------


DRAWN BY:	CHECKED BY:
	ENG.

PAPER:	A3	SCALE:	1/50
--------	----	--------	------

MATERIALS:

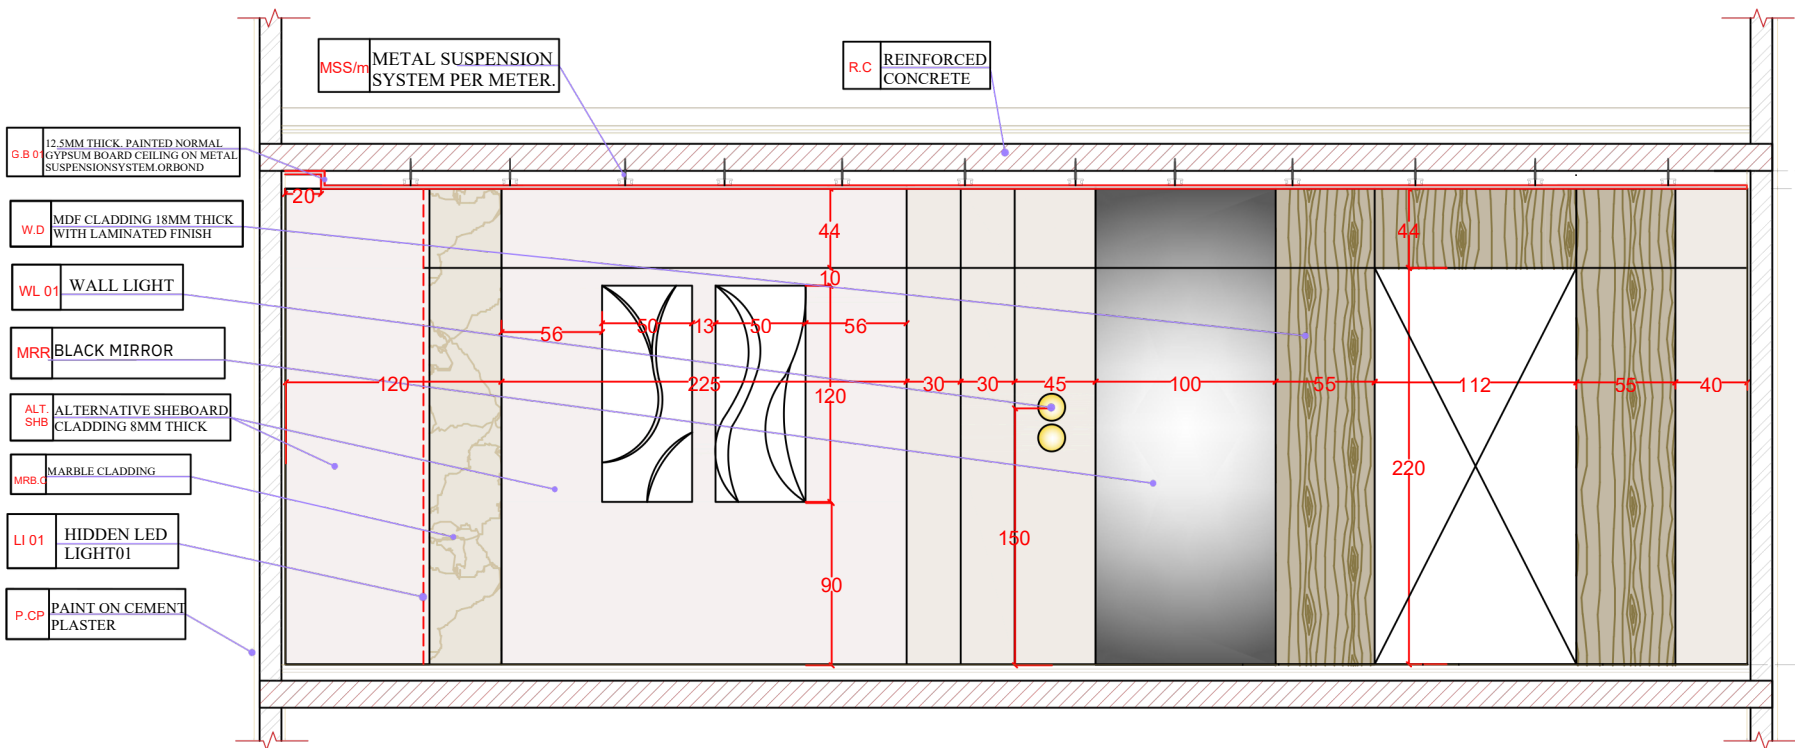

ELEVATION -05

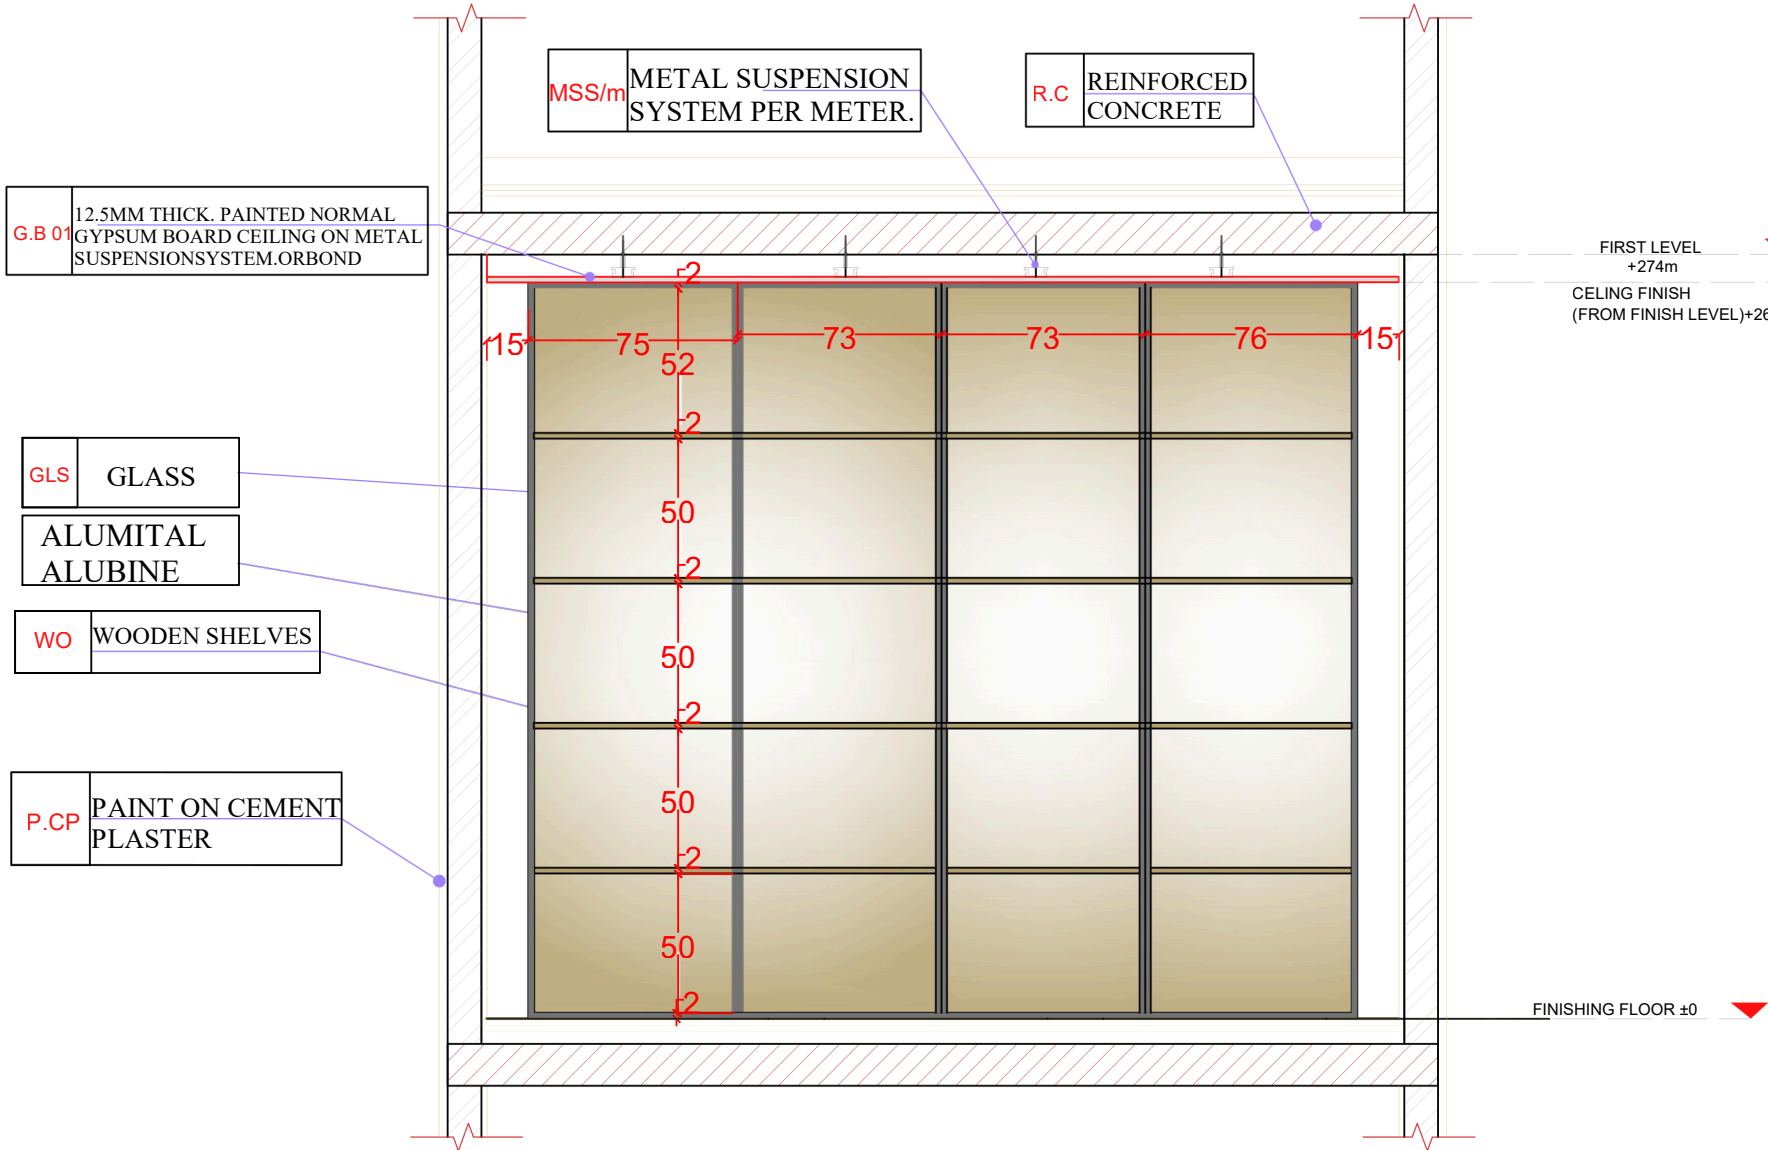


MATERIALS:



MDF



PVC

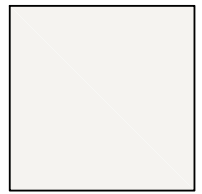


BIGE0005P-TAMBOUR PAINT



MARBEL

- NOTES:**
- 1- CONTRACTOR TO CHECK AND CO-ORDINATE ALL DRAWINGS BEFORE CONSTRUCTION.
 - 2- ALL DRAWING'S DIMENSION ARE IN CENTIMETERS TO BE VERIFIED ON SITE AND APPROVED BY THE ARCHITECT.
 - 3- FOR THE STRUCTURAL ELEMENTS REFER TO STRUCTURAL DRAWINGS.
 - 4- INTERIOR DESIGN DRAWINGS MUST BE READ IN CONDUCTION WITH ELECTRO-MECHANICAL DRAWINGS.

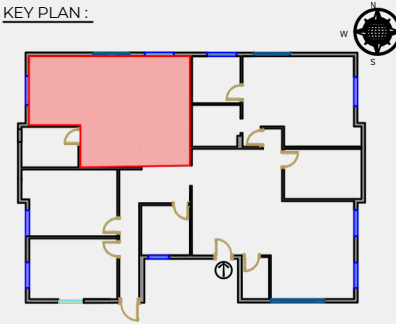

REMARKS:

- o ALL DIMENSIONS ARE METRIC (IN cm)
- o FGL = 10 000 (FIXED GROUND LEVEL) o FFL = FINISHED FLOOR LEVEL o TOC = TOP OF CONCRETE o FPL = FINISHED PAVEMENT LEVEL. o FRL = FINISHED ROAD LEVEL. o TOPR = TOP OF PARAPET o TOPR = TOP OF PARAPET

0	ISSUED FOR CONSTRUCTION	
3	DRAWINGS	
0	DESIGN	
2	PROPOSAL	
NO.	DESCRIPTION	DATE
DESIGNER:		
MANAGEMENT:		
0	ENG. MOHAMAD AJLOULI	
NO.	BLUETEX ENGINEERING GROU	ENG. RAFAT YAGHMOUR
	NO. 0584694118	NO. 0586544914

COMPANY NAME:

BLUETEX ENGINEERING

FLOOR:

DRAWING TITLE:

DRAWING NO. **PROJECT NO.** **DATE:**

DRAWN BY: **CHECKED BY:**

PAPER: A3 **SCALE:** 1/50

 **ELEVATION -06**




BLUETIX
ENGINEERING

Innovating Design. Building Futures

NOTES:

- 1- CONTRACTOR TO CHECK AND CO-ORDINATE ALL DRAWINGS BEFORE CONSTRUCTION.
- 2- ALL DRAWING'S DIMENSION ARE IN CENTIMETERS TO BE VERIFIED ON SITE AND APPROVED BY THE ARCHITECT.
- 3- FOR THE STRUCTURAL ELEMENTS REFER TO STRUCTURAL DRAWINGS .
- 4- INTERIOR DESIGN DRAWINGS MUST BE READ IN CONDUCTION WITH ELECTRO-MECHANICAL DRAWINGS.

KEY PLAN :

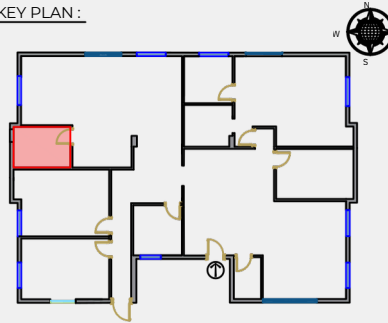

REMARKS :

- o ALL DIMENSIONS ARE METRIC (IN cm)
- o FGL = 10 000 (FIXED GROUND LEVEL) o FFL = FINISHED FLOOR LEVEL o TOC = TOP OF CONCRETE o PPL = FINISHED PAVEMENT LEVEL. o FRL = FINISHED ROAD LEVEL. o TOPR = TOP OF PARAPET o TOPR = TOP OF PARAPET

0	ISSUED FOR CONSTRUCTION	
3	DRAWINGS	
0	DESIGN	
2	PROPOSAL	
NO.	DESCRIPTION	DATE
DESIGNER :		MANAGEMENT:
0		ENG. MOHAMAD AJLOULI
ENG.	BLUETEX ENGINEERING GROU	ENG. RAFAT YAGHMOUR
NO.	0584694118	0586544914

COMPANY NAME:
BLUETEX ENGINEERING

FLOOR:

DRAWING TITLE:

DRAWING NO. **PROJECT NO.** **DATE:**

DRAWN BY: **CHECKED BY:**
ENG.

PAPER: A3 **SCALE:** 1/50


MATERIALS:



MDF




PVC

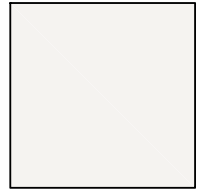


BIGE0005P-
TAMBOUR
PAINT



MARBEL

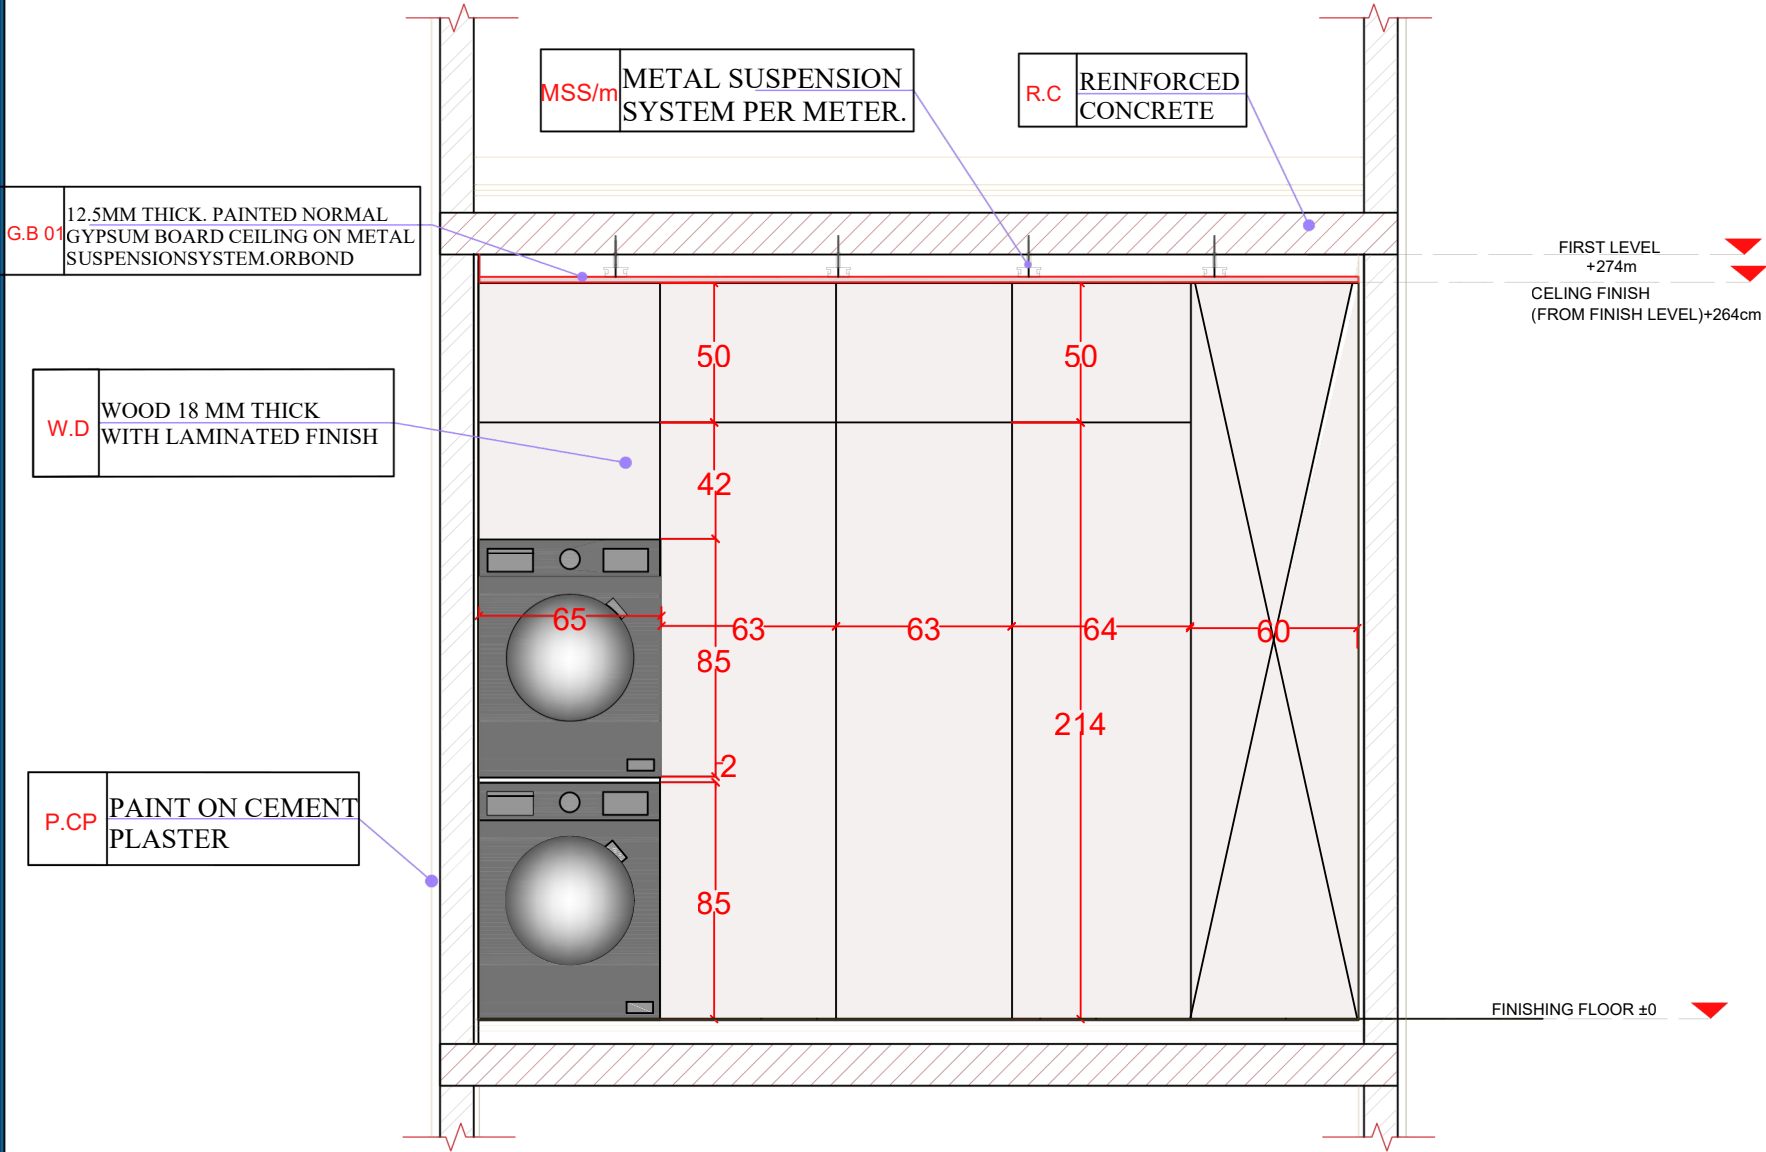

ELEVATION -07

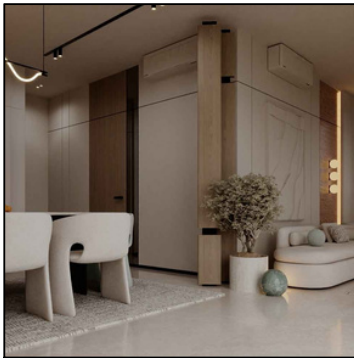


BLUETIX
ENGINEERING

Innovating Design. Building Futures

NOTES:

- 1- CONTRACTOR TO CHECK AND CO-ORDINATE ALL DRAWINGS BEFORE CONSTRUCTION.
- 2- ALL DRAWING'S DIMENSION ARE IN CENTIMETERS TO BE VERIFIED ON SITE AND APPROVED BY THE ARCHITECT.
- 3- FOR THE STRUCTURAL ELEMENTS REFER TO STRUCTURAL DRAWINGS.
- 4- INTERIOR DESIGN DRAWINGS MUST BE READ IN CONDUCTION WITH ELECTRO-MECHANICAL DRAWINGS.

KEY PLAN :

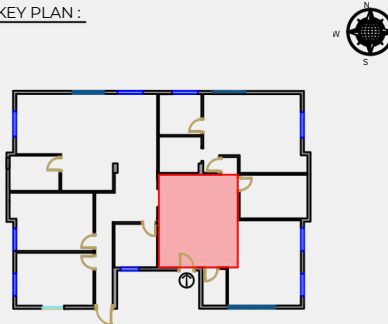

REMARKS :

oALL DIMENSIONS ARE METRIC (IN cm)
OFGL = 10 000 (FIXED GROUND LEVEL)
OFFL = FINISHED FLOOR LEVEL
OTOC = TOP OF CONCRETE
OFPL = FINISHED PAVEMENT LEVEL. **OFRL = FINISHED ROAD LEVEL.** **OTOPR = TOP OF PARAPET**
OTOPR = TOP OF PARAPET

0	ISSUED FOR CONSTRUCTION	
3	DRAWINGS	
0	DESIGN	
2	PROPOSAL	
NO.	DESCRIPTION	DATE

DESIGNER :	MANAGEMENT :
0	ENG. MOHAMAD AJLOLI
ENG. BLUETEX ENGINEERING GROU	ENG. RAFAT YAGHMOUR
NO. 0584694118	NO. 0586544914

COMPANY NAME:
BLUETEX ENGINEERING

FLOOR:

DRAWING TITLE:

DRAWING NO. **PROJECT NO.** **DATE:**

DRAWN BY: **CHECKED BY:**
ENG.

PAPER: A3 **SCALE: 1/50**


MATERIALS:



MDF




PVC

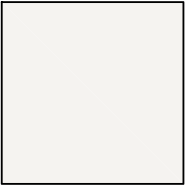


BIGE0005P
TAMBOUR
PAINT



MARBEL

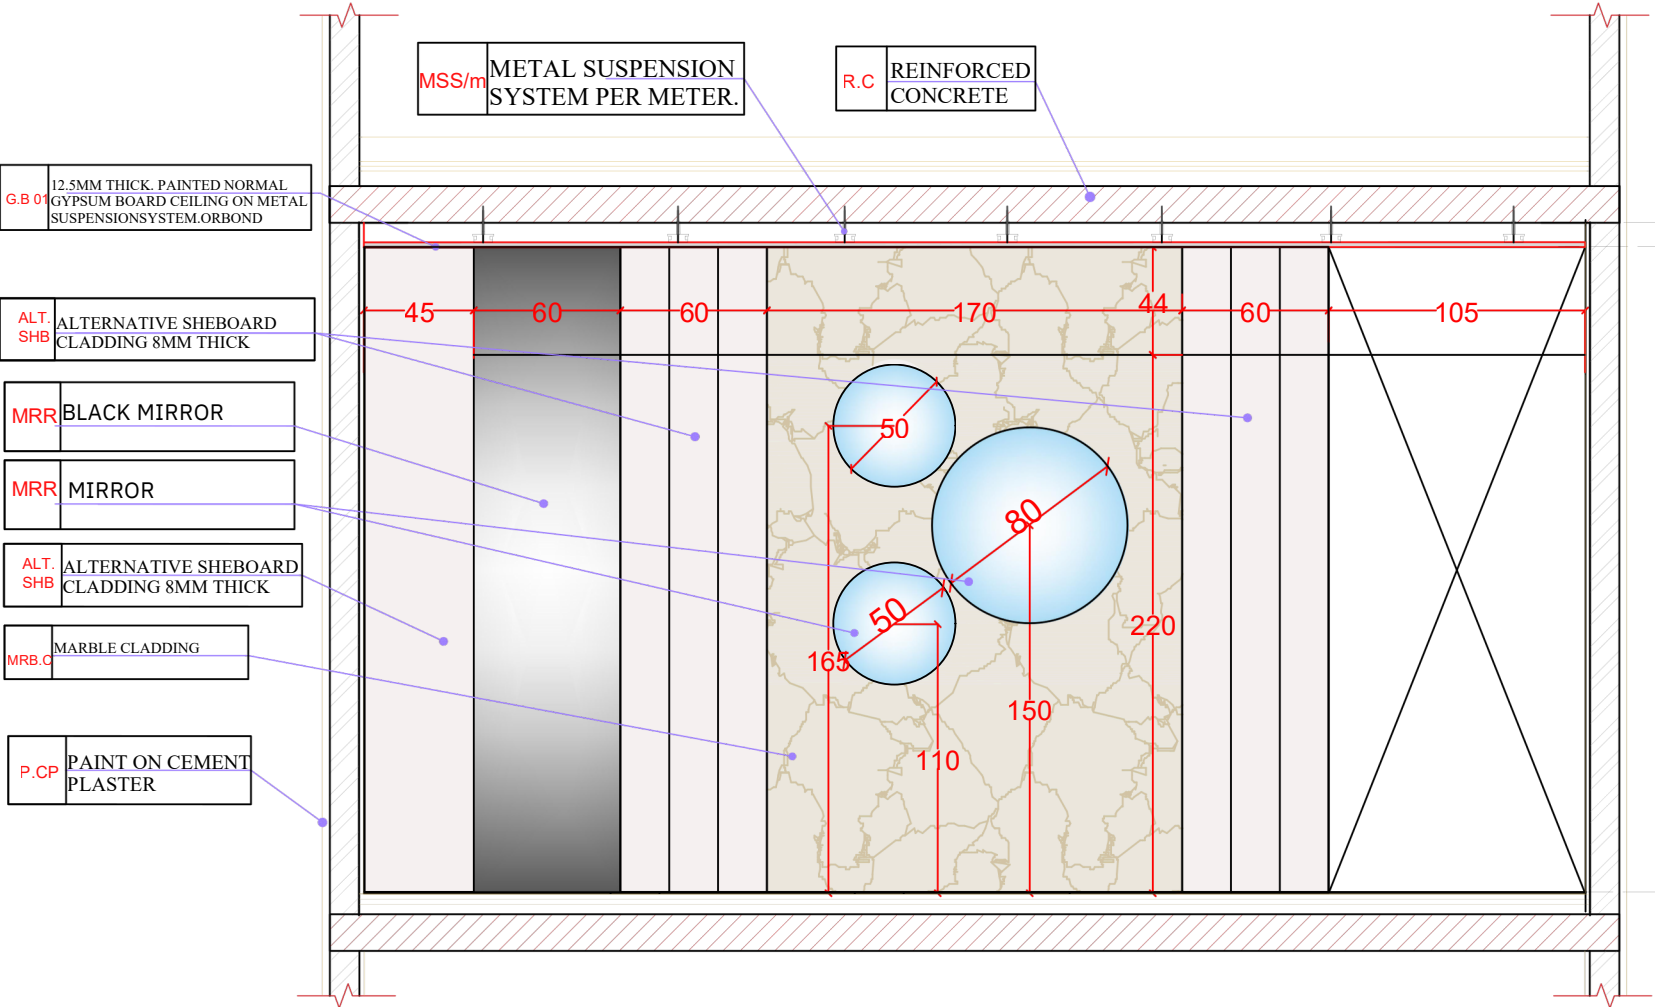

ELEVATION -09

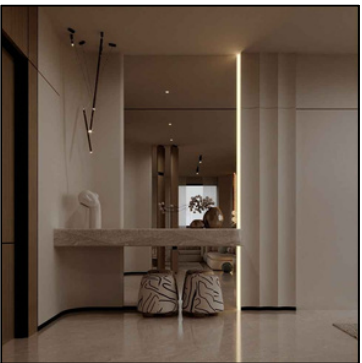


BLUETIX
ENGINEERING

Innovating Design. Building Futures

NOTES:

- 1- CONTRACTOR TO CHECK AND CO-ORDINATE ALL DRAWINGS BEFORE CONSTRUCTION.
- 2- ALL DRAWING'S DIMENSION ARE IN CENTIMETERS TO BE VERIFIED ON SITE AND APPROVED BY THE ARCHITECT.
- 3- FOR THE STRUCTURAL ELEMENTS REFER TO STRUCTURAL DRAWINGS .
- 4- INTERIOR DESIGN DRAWINGS MUST BE READ IN CONDUCTION WITH ELECTRO-MECHANICAL DRAWINGS

KEY PLAN :

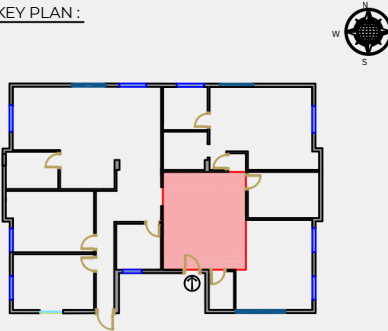

REMARKS :

- o ALL DIMENSIONS ARE METRIC (IN cm)
- o FGL = 10 000 (FIXED GROUND LEVEL) o FFL = FINISHED FLOOR LEVEL o TOC = TOP OF CONCRETE o FPL = FINISHED PAVEMENT LEVEL. o FRL = FINISHED ROAD LEVEL. o TOPR = TOP OF PARAPET o TOPR = TOP OF PARAPET

0	ISSUED FOR CONSTRUCTION	
3	DRAWINGS	
0	DESIGN	
2	PROPOSAL	
NO.	DESCRIPTION	DATE

DESIGNER:	MANAGEMENT:
0	0
ENG. BLUETEX ENGINEERING GROU	ENG. MOHAMAD AJLOULI
NO. 0584694118	ENG. RAFAT YAGHMOUR
	NO. 0586544914

COMPANY NAME:
BLUETEX ENGINEERING

FLOOR:

DRAWING TITLE:

DRAWING NO.	PROJECT NO.	DATE:
-------------	-------------	-------

DRAWN BY:	CHECKED BY:
	ENG.

PAPER: A3 SCALE: 1/50


MATERIALS:



MDF




PVC

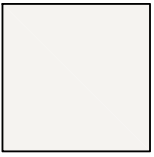



BIGE0005F
TAMBOUR
PAINT



MARBEL

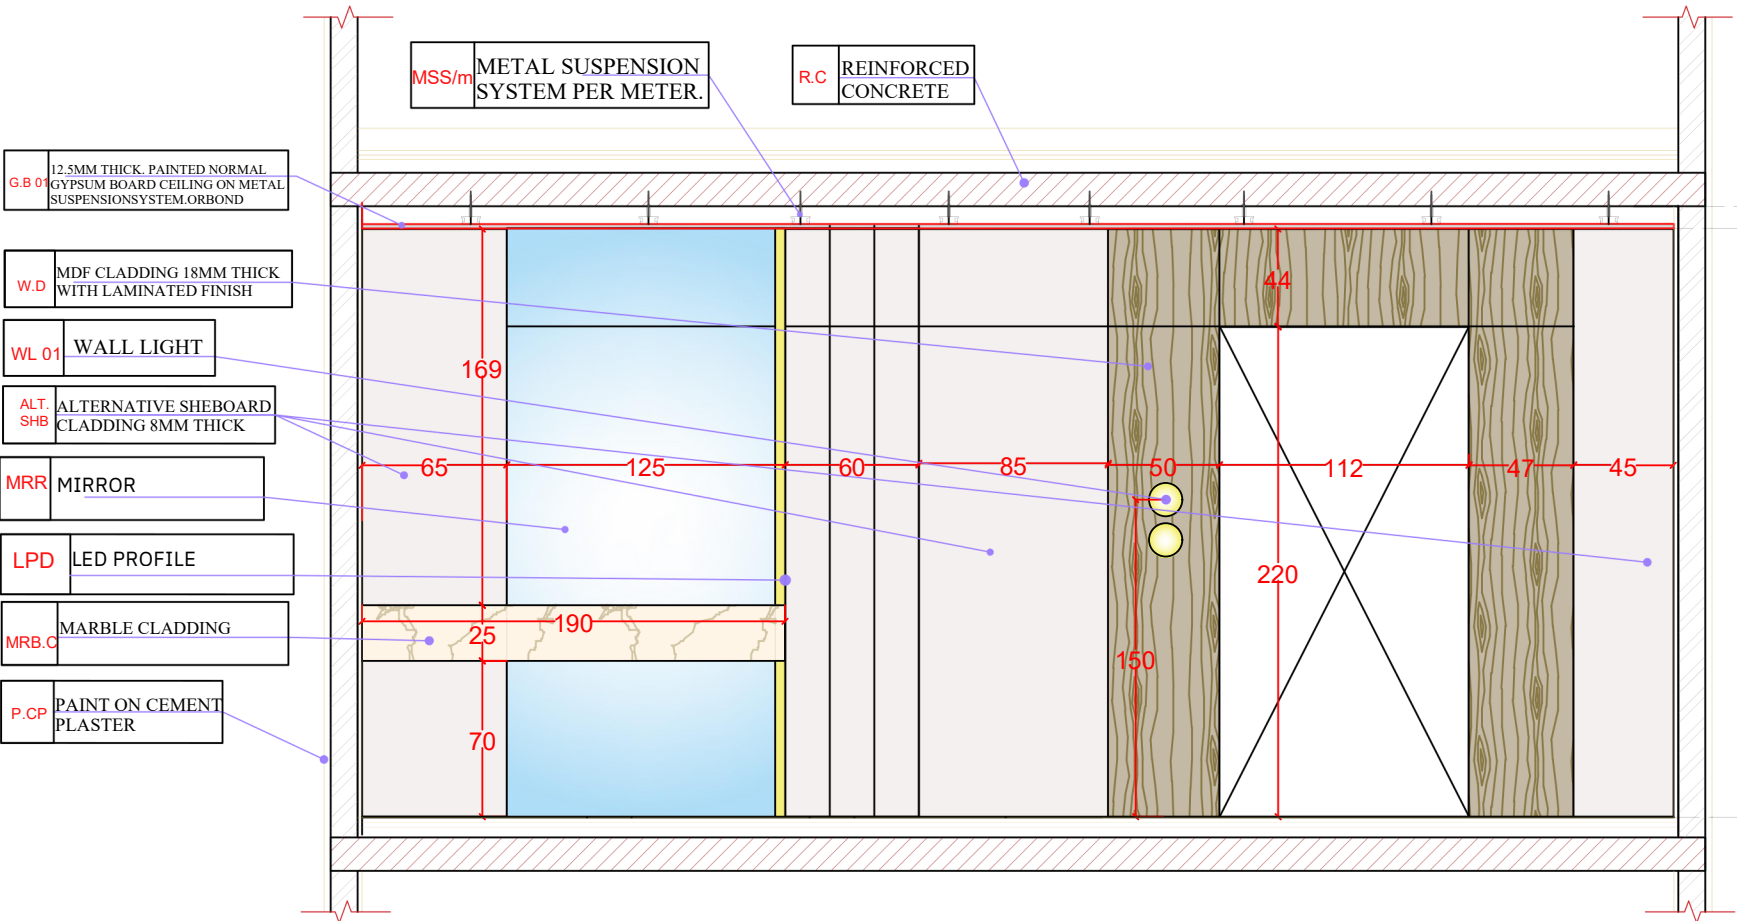

ELEVATION -11

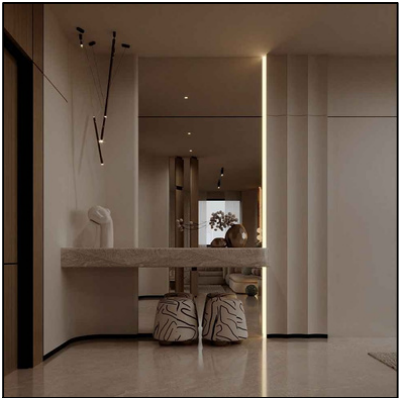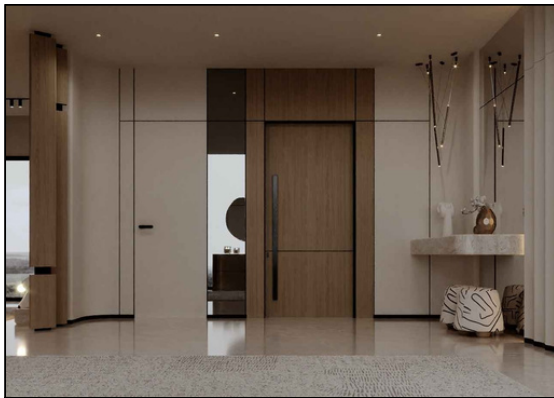


BLUETIX
ENGINEERING

Innovating Design. Building Futures

NOTES:

- 1- CONTRACTOR TO CHECK AND CO-ORDINATE ALL DRAWINGS BEFORE CONSTRUCTION.
- 2- ALL DRAWING'S DIMENSION ARE IN CENTIMETERS TO BE VERIFIED ON SITE AND APPROVED BY THE ARCHITECT.
- 3- FOR THE STRUCTURAL ELEMENTS REFER TO STRUCTURAL DRAWINGS.
- 4- INTERIOR DESIGN DRAWINGS MUST BE READ IN CONDUCTION WITH ELECTRO-MECHANICAL DRAWINGS.

KEY PLAN :

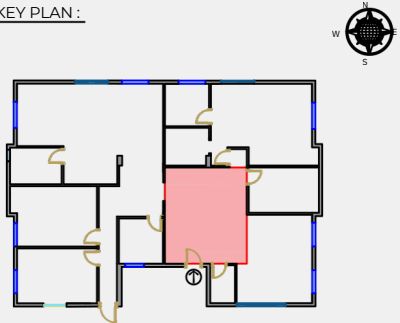

REMARKS :

o ALL DIMENSIONS ARE METRIC (IN cm)
o FGL = 10 000 (FIXED GROUND LEVEL) o FFL = FINISHED FLOOR LEVEL o TOC = TOP OF CONCRETE o FPL = FINISHED PAVEMENT LEVEL. o FRL = FINISHED ROAD LEVEL. o TOPR = TOP OF PARAPET o TOPR = TOP OF PARAPET

0	ISSUED FOR CONSTRUCTION	
3	DRAWINGS	
0	DESIGN	
2	PROPOSAL	
NO.	DESCRIPTION	DATE
DESIGNER :	MANAGEMENT:	
0	ENG. MOHAMAD AJLOULI	
ENG. BLUETEX ENGINEERING GROU	ENG. RAFAT YAGHMOUR	
NO. 0584694118	NO. 0586544914	

COMPANY NAME:

BLUETEX ENGINEERING

FLOOR:

DRAWING TITLE:

DRAWING NO.	PROJECT NO.	DATE:
-------------	-------------	-------

DRAWN BY:	CHECKED BY:
	ENG.

PAPER: A3	SCALE: 1/50
-----------	-------------


MATERIALS:



MDF




PVC

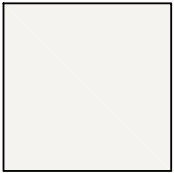


BIGE0005P-TAMBOUR
PAINT



MARBEL

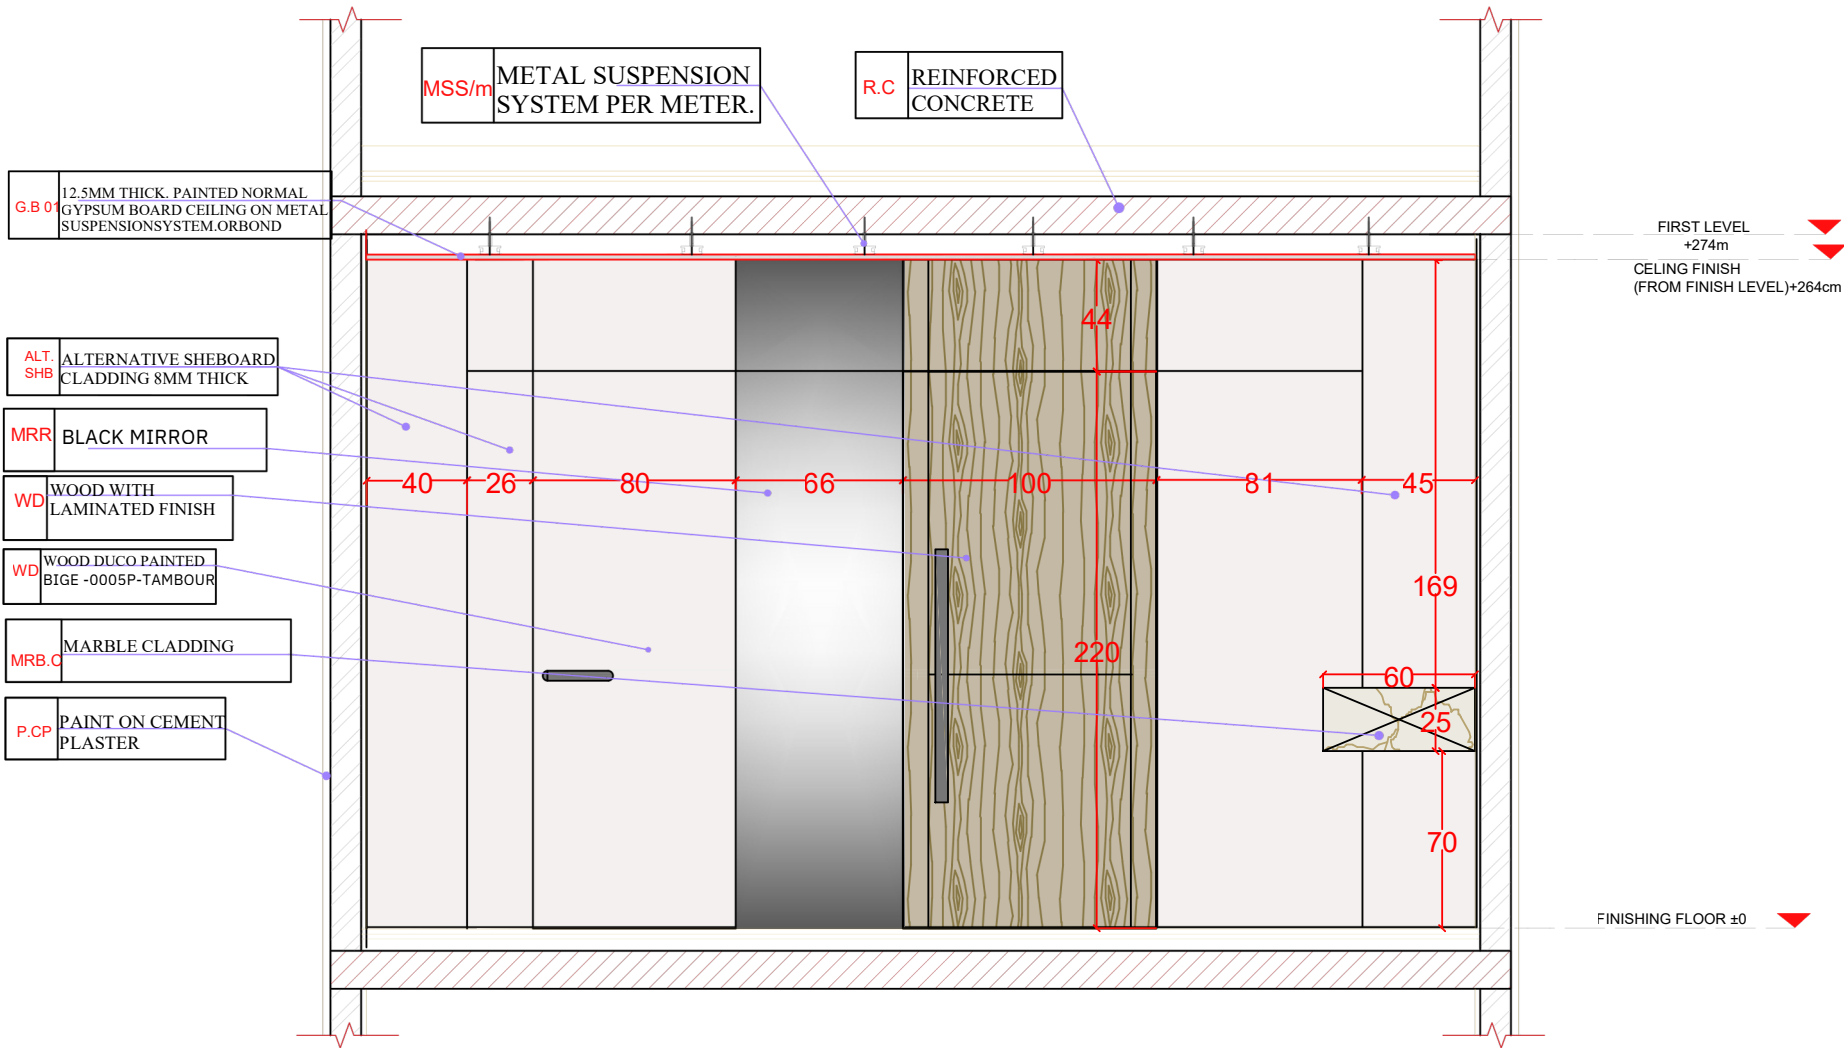

ELEVATION -12

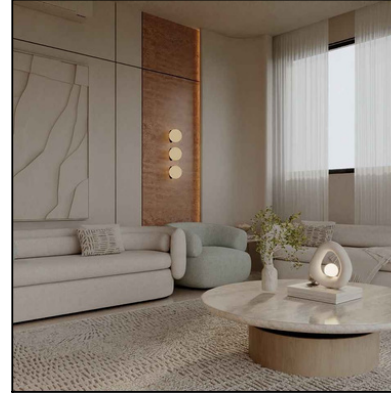


BLUETIX
ENGINEERING

Innovating Design. Building Futures

NOTES:

- 1- CONTRACTOR TO CHECK AND CO-ORDINATE ALL DRAWINGS BEFORE CONSTRUCTION.
- 2- ALL DRAWING'S DIMENSION ARE IN CENTIMETERS TO BE VERIFIED ON SITE AND APPROVED BY THE ARCHITECT.
- 3- FOR THE STRUCTURAL ELEMENTS REFER TO STRUCTURAL DRAWINGS .
- 4- INTERIOR DESIGN DRAWINGS MUST BE READ IN CONDUCTION WITH ELECTRO-MECHANICAL DRAWINGS.

KEY PLAN :

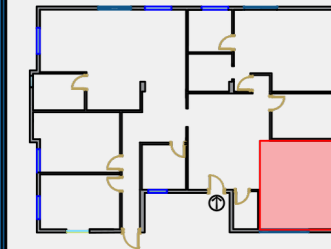

REMARKS :

- o ALL DIMENSIONS ARE METRIC (IN cm)
o FGL = 10 000 (FIXED GROUND
LEVEL) o FFL = FINISHED FLOOR
LEVEL o TOC = TOP OF CONCRETE o
FPL = FINISHED PAVEMENT LEVEL. o
FRL = FINISHED ROAD LEVEL. o TOPR
= TOP OF PARAPET
o TOPR = TOP OF PARAPET

0	ISSUED FOR CONSTRUCTION	
3	DRAWINGS	
0	DESIGN	
2	PROPOSAL	
NO.	DESCRIPTION	DATE

DESIGNER:	MANAGEMENT:
0	ENG. MOHAMAD AJOULI
ENG.	ENG. RAFAT YAGHMOUR
NO. BLUETEX ENGINEERING GROU	NO. 0584694118
	0586544914

COMPANY NAME:

BLUETEX ENGINEERING

FLOOR:

DRAWING TITLE:

DRAWING NO.	PROJECT NO.	DATE:
-------------	-------------	-------

DRAWN BY:	CHECKED BY: ENG.
-----------	---------------------

PAPER: A3	SCALE: 1/50
-----------	-------------

MATERIALS:



MDF



PVC





BIGE0005P-
TAMBOUR
PAINT



MARBEL

ELEVATION -13

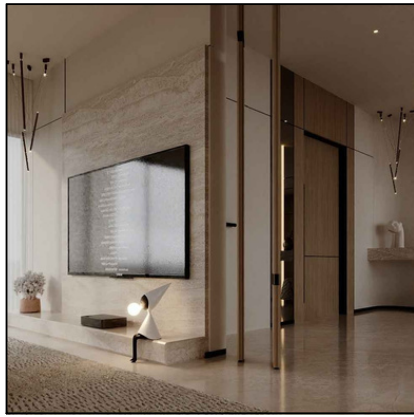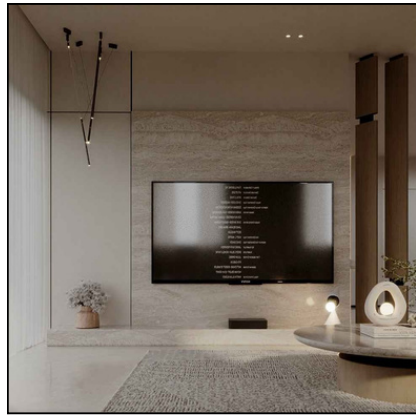


BLUETIX
ENGINEERING

Innovating Design. Building Futures

NOTES:

- 1- CONTRACTOR TO CHECK AND CO-ORDINATE ALL DRAWINGS BEFORE CONSTRUCTION.
- 2- ALL DRAWING'S DIMENSION ARE IN CENTIMETERS TO BE VERIFIED ON SITE AND APPROVED BY THE ARCHITECT.
- 3- FOR THE STRUCTURAL ELEMENTS REFER TO STRUCTURAL DRAWINGS .
- 4- INTERIOR DESIGN DRAWINGS MUST BE READ IN CONDUCTION WITH ELECTRO-MECHANICAL DRAWINGS.

KEY PLAN :

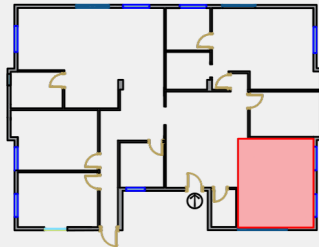

REMARKS :

- o ALL DIMENSIONS ARE METRIC (IN cm)
- o FGL = 10 000 (FIXED GROUND LEVEL) o FFL = FINISHED FLOOR LEVEL o TOC = TOP OF CONCRETE o FPL = FINISHED PAVEMENT LEVEL. o FRL = FINISHED ROAD LEVEL. o TOPR = TOP OF PARAPET o TOPR = TOP OF PARAPET

0	ISSUED FOR CONSTRUCTION	
3	DRAWINGS	
0	DESIGN	
2	PROPOSAL	
NO.	DESCRIPTION	DATE
DESIGNER :		MANAGEMENT :
0	ENG. MOHAMAD AJOULI	
ENG.	BLUETEX ENGINEERING GROU	ENG. RAFAT YAGHMOUR
NO.	0584694118	0586544914

COMPANY NAME:

BLUETEX ENGINEERING

FLOOR:

DRAWING TITLE:

DRAWING NO.	PROJECT NO.	DATE:
-------------	-------------	-------

DRAWN BY:	CHECKED BY:
	ENG.

PAPER: A3	SCALE: 1/50
-----------	-------------


MATERIALS:



MDF



PVC

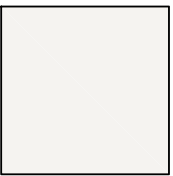

BIGE0005P-
TAMBOUR
PAINT



MARBEL

ELEVATION -16




BLUETIX
ENGINEERING

Innovating Design. Building Futures

NOTES:

- 1- CONTRACTOR TO CHECK AND CO-ORDINATE ALL DRAWINGS BEFORE CONSTRUCTION.
- 2- ALL DRAWING'S DIMENSION ARE IN CENTIMETERS TO BE VERIFIED ON SITE AND APPROVED BY THE ARCHITECT.
- 3- FOR THE STRUCTURAL ELEMENTS REFER TO STRUCTURAL DRAWINGS.
- 4- INTERIOR DESIGN DRAWINGS MUST BE READ IN CONDUCTION WITH ELECTRO-MECHANICAL DRAWINGS.

KEY PLAN:

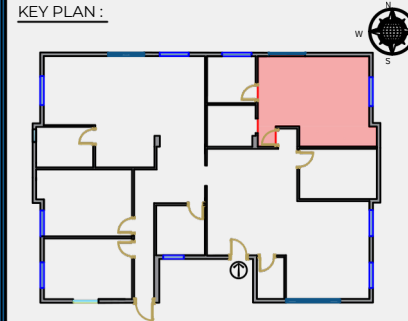

REMARKS:

o ALL DIMENSIONS ARE METRIC (IN cm)
o FGL = 10 000 (FIXED GROUND LEVEL) o FFL = FINISHED FLOOR LEVEL o TOC = TOP OF CONCRETE o FPL = FINISHED PAVEMENT LEVEL. o FRL = FINISHED ROAD LEVEL. o TOPR = TOP OF PARAPET

0	ISSUED FOR CONSTRUCTION	
3	DRAWINGS	
0	DESIGN	
2	PROPOSAL	
NO.	DESCRIPTION	DATE
DESIGNER:		
MANAGEMENT:		
0	ENG. MOHAMAD AJLOULI	
NO.	BLUETEX ENGINEERING GROU	ENG. RAFAT YAGHMOUR
	NO. 0584694118	NO. 0586544914

COMPANY NAME:

BLUETEX ENGINEERING

FLOOR:

DRAWING TITLE:

DRAWING NO.	PROJECT NO.	DATE:
-------------	-------------	-------

DRAWN BY:	CHECKED BY:
	ENG.

PAPER: A3	SCALE: 1/50
-----------	-------------

MATERIALS:



MDF




PVC



BIGE0005P-
TAMBOUR
PAINT



MARBEL

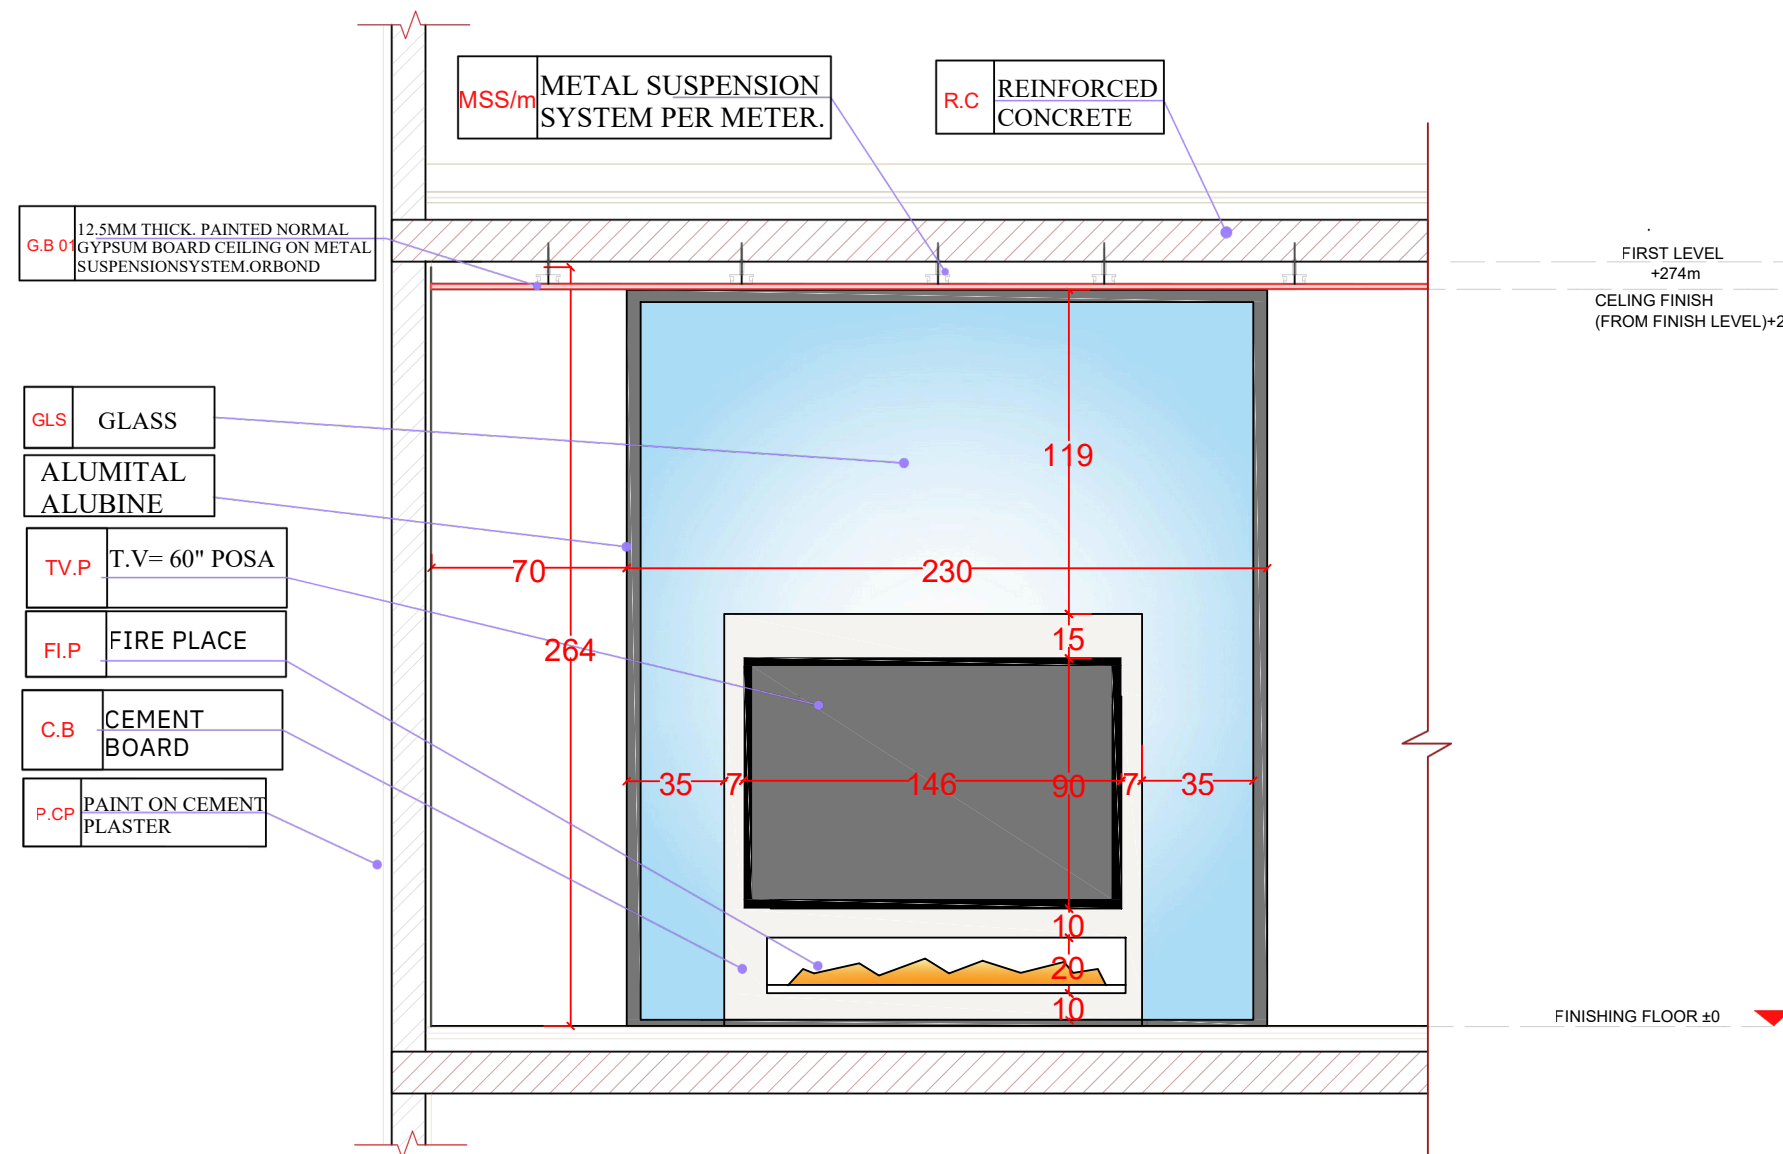

ELEVATION -T.V IN MASTER BEDROOM




BLUETIX
ENGINEERING

Innovating Design. Building Futures

NOTES:

- 1- CONTRACTOR TO CHECK AND CO-ORDINATE ALL DRAWINGS BEFORE CONSTRUCTION.
- 2- ALL DRAWING'S DIMENSION ARE IN CENTIMETERS TO BE VERIFIED ON SITE AND APPROVED BY THE ARCHITECT.
- 3- FOR THE STRUCTURAL ELEMENTS REFER TO STRUCTURAL DRAWINGS.
- 4- INTERIOR DESIGN DRAWINGS MUST BE READ IN CONDUCTION WITH ELECTRO-MECHANICAL DRAWINGS.

KEY PLAN :

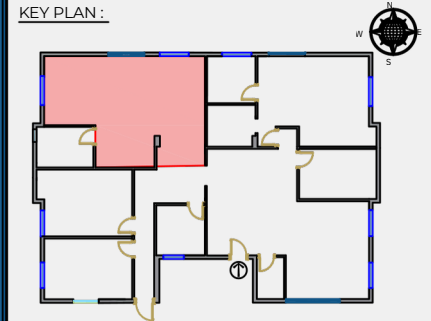

REMARKS :

- o ALL DIMENSIONS ARE METRIC (IN cm)
- o FGL = 10 000 (FIXED GROUND LEVEL) o FFL = FINISHED FLOOR LEVEL o TOC = TOP OF CONCRETE o FPL = FINISHED PAVEMENT LEVEL. o FRL = FINISHED ROAD LEVEL. o TOPR = TOP OF PARAPET

0	ISSUED FOR CONSTRUCTION	
3	DRAWINGS	
0	DESIGN	
2	PROPOSAL	
NO.	DESCRIPTION	DATE
DESIGNER :		MANAGEMENT :
0		
ENG.	BLUETEX ENGINEERING GROU	ENG. MOHAMAD AJLOULI
NO.	0584694118	ENG. RAFAT YAGHMOUR
		0586544914

COMPANY NAME:

BLUETEX ENGINEERING

FLOOR:

DRAWING TITLE:

DRAWING NO.	PROJECT NO.	DATE:

DRAWN BY:	CHECKED BY:
	ENG.

PAPER: A3	SCALE: 1/50
-----------	-------------

MATERIALS:




MDF




PVC



BIGE0005P-
TAMBOUR
PAINT

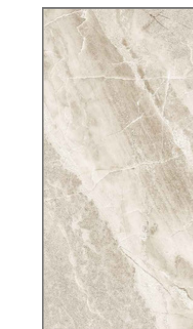

MARBEL

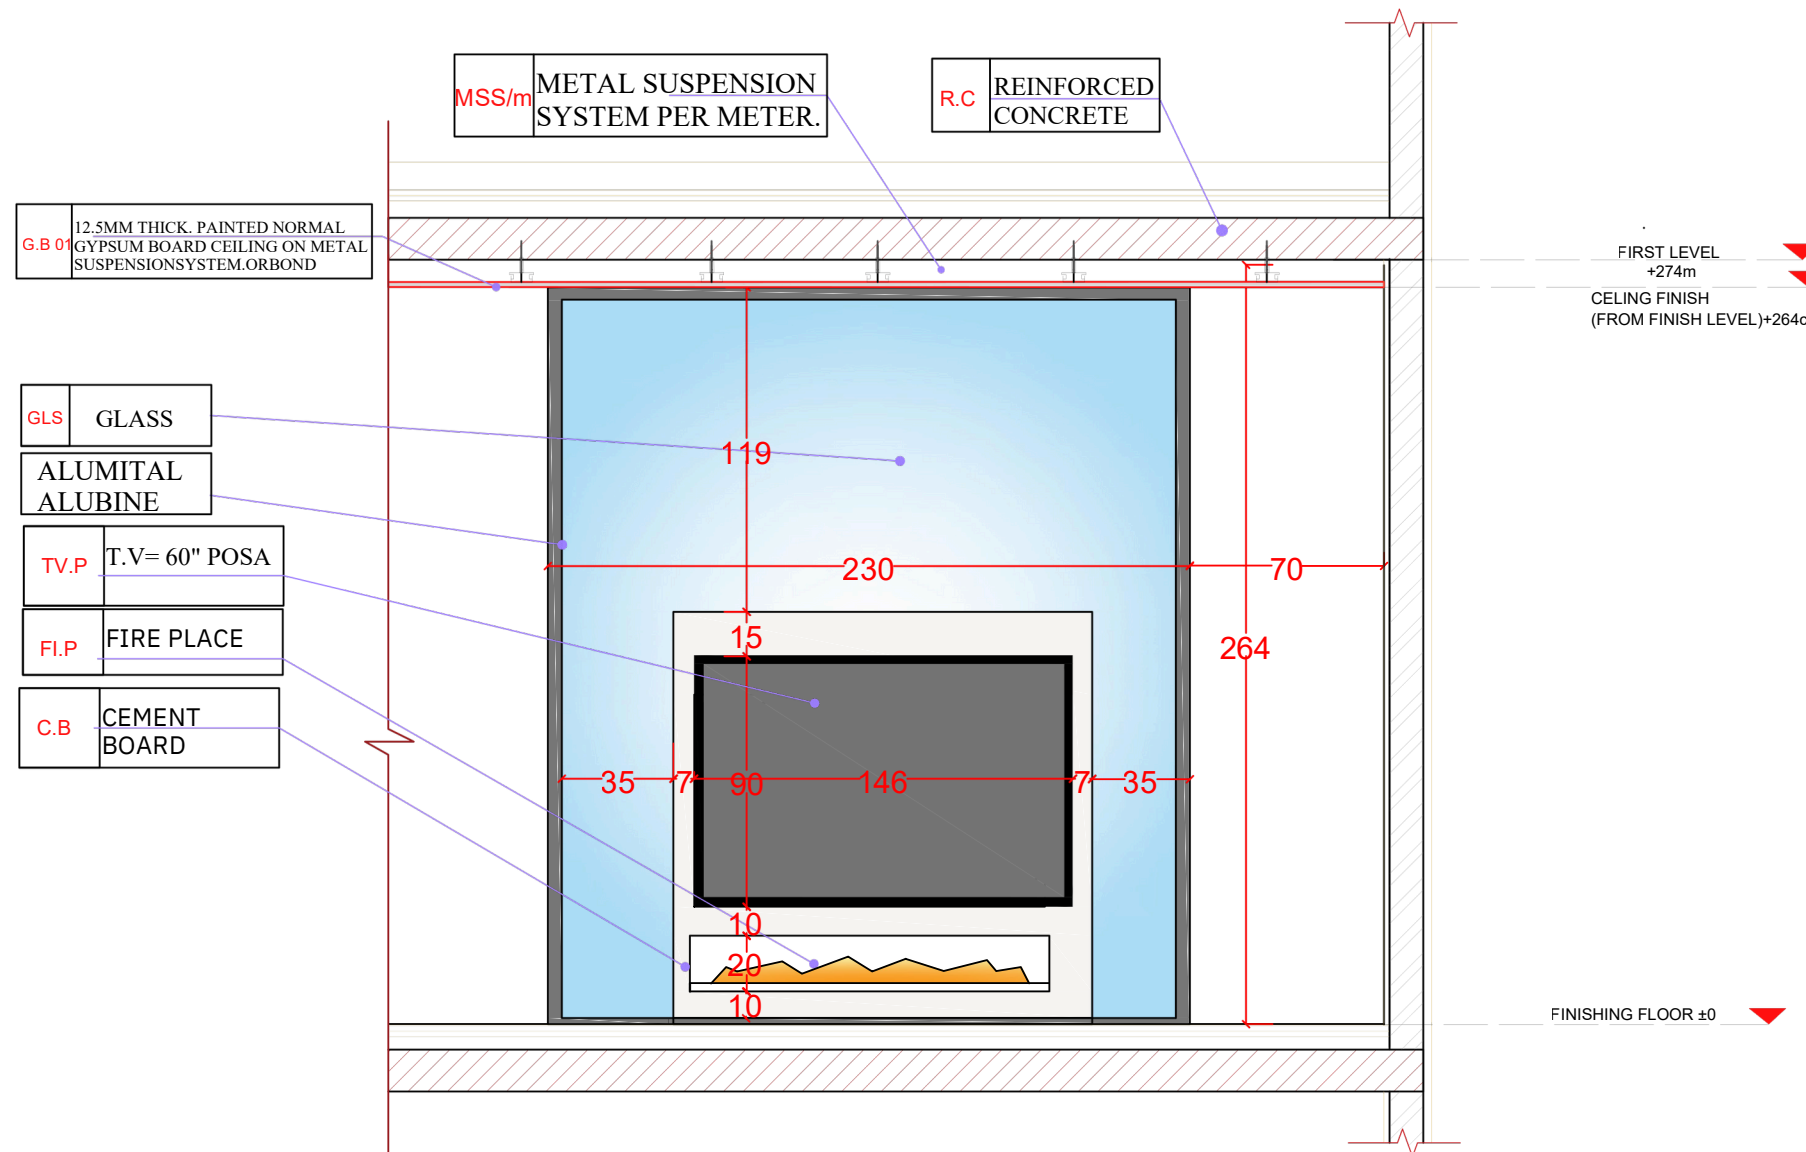

ELEVATION -T.V IN RESPTION




BLUETIX
ENGINEERING

Innovating Design. Building Futures

NOTES:

- 1- CONTRACTOR TO CHECK AND CO-ORDINATE ALL DRAWINGS BEFORE CONSTRUCTION.
- 2- ALL DRAWING'S DIMENSION ARE IN CENTIMETERS TO BE VERIFIED ON SITE AND APPROVED BY THE ARCHITECT.
- 3- FOR THE STRUCTURAL ELEMENTS REFER TO STRUCTURAL DRAWINGS.
- 4- INTERIOR DESIGN DRAWINGS MUST BE READ IN CONDUCTION WITH ELECTRO-MECHANICAL DRAWINGS.

KEY PLAN :

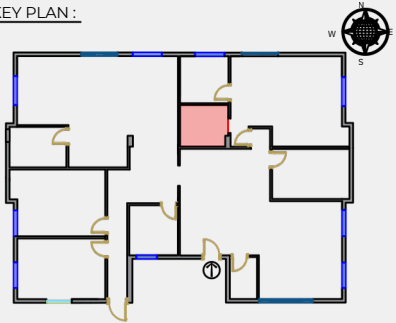

REMARKS :

- o ALL DIMENSIONS ARE METRIC (IN cm)
- o FGL = 10 000 (FIXED GROUND LEVEL) o FFL = FINISHED FLOOR LEVEL o TOC = TOP OF CONCRETE o FPL = FINISHED PAVEMENT LEVEL. o FRL = FINISHED ROAD LEVEL. o TOPR = TOP OF PARAPET

0	ISSUED FOR CONSTRUCTION	
3	DRAWINGS	
0	DESIGN	
2	PROPOSAL	
NO.	DESCRIPTION	DATE
DESIGNER :		MANAGEMENT :
0	ENG. MOHAMAD AJOULI	
NO.	BLUETEX ENGINEERING GROU	ENG. RAFAT YAGHMOUR
		NO. 0584694118
		0586544914

COMPANY NAME:

BLUETEX ENGINEERING

FLOOR:

DRAWING TITLE:

DRAWING NO.	PROJECT NO.	DATE:
DRAWN BY:	CHECKED BY:	ENG.
PAPER: A3	SCALE: 1/50	


MATERIALS:



MDF




PVC

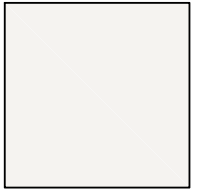

BIGE0005P-
TAMBOUR
PAINT



MARBEL

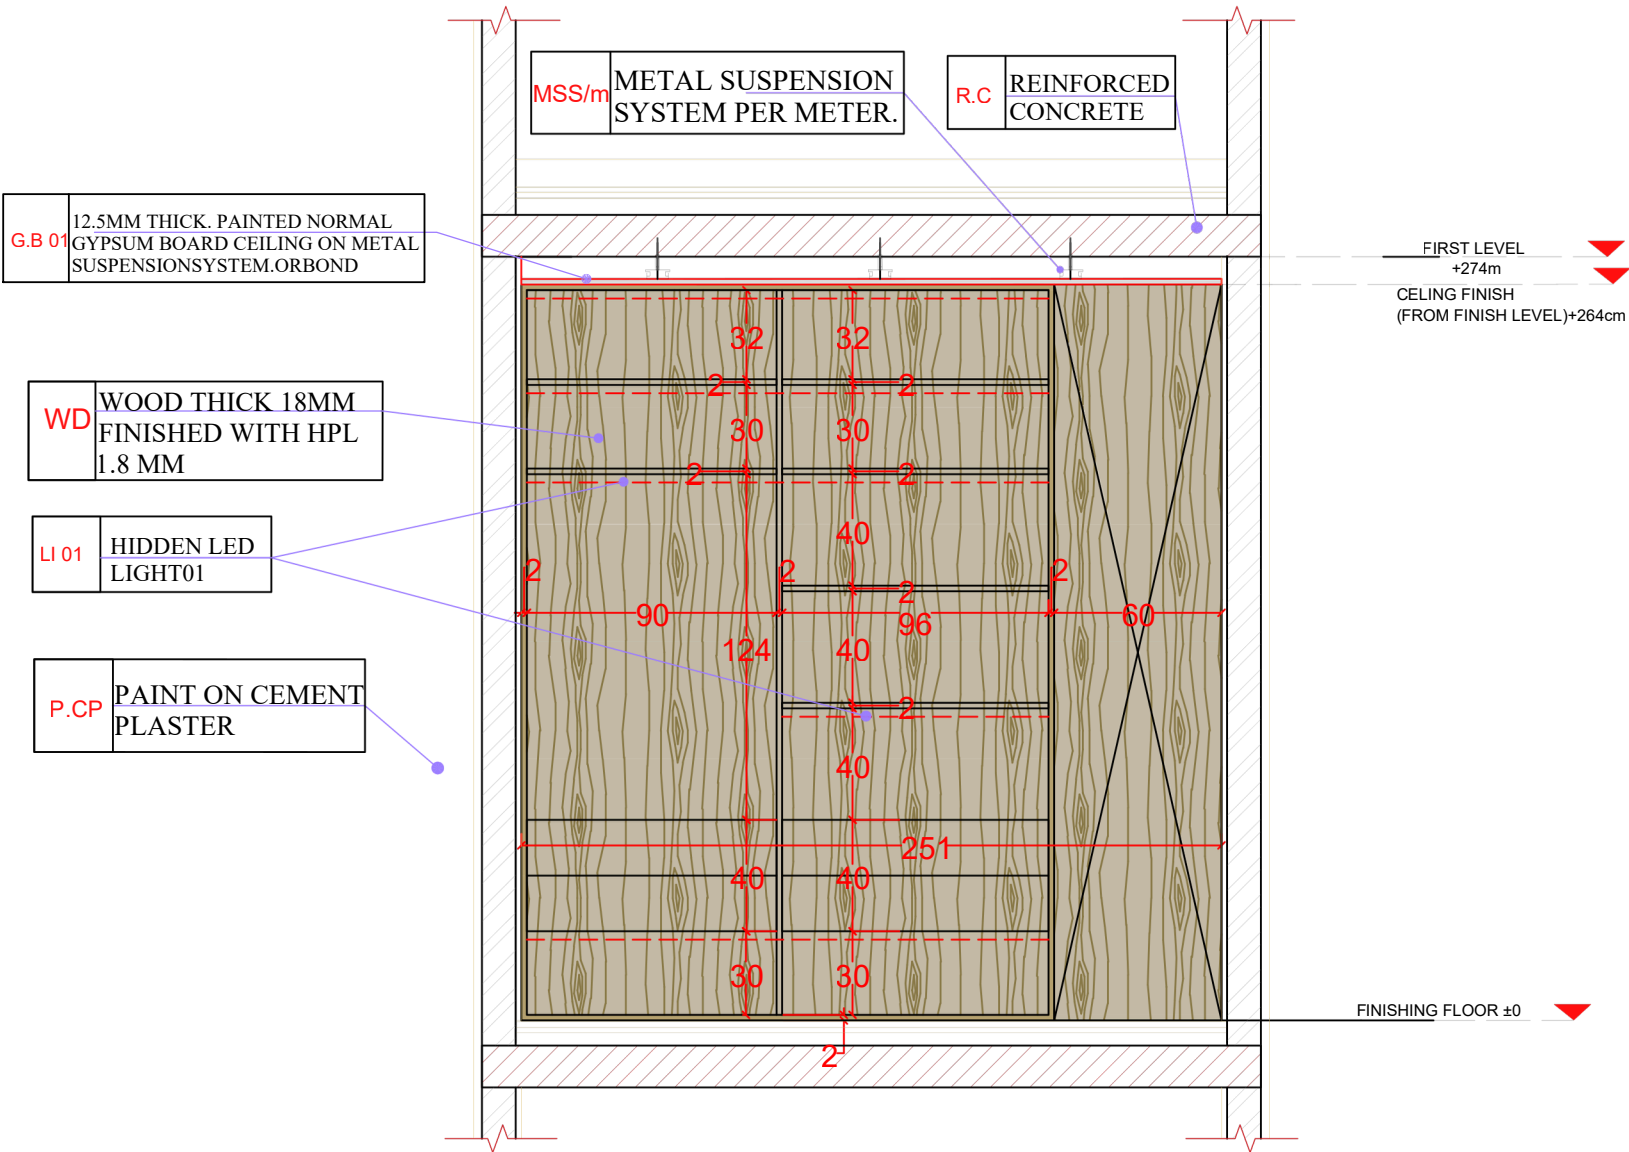

ELEVATION -24




BLUETIX
ENGINEERING

Innovating Design. Building Futures

NOTES:

- 1- CONTRACTOR TO CHECK AND CO-ORDINATE ALL DRAWINGS BEFORE CONSTRUCTION.
- 2- ALL DRAWING'S DIMENSION ARE IN CENTIMETERS TO BE VERIFIED ON SITE AND APPROVED BY THE ARCHITECT.
- 3- FOR THE STRUCTURAL ELEMENTS REFER TO STRUCTURAL DRAWINGS .
- 4- INTERIOR DESIGN DRAWINGS MUST BE READ IN CONDUCTION WITH ELECTRO-MECHANICAL DRAWINGS

KEY PLAN :

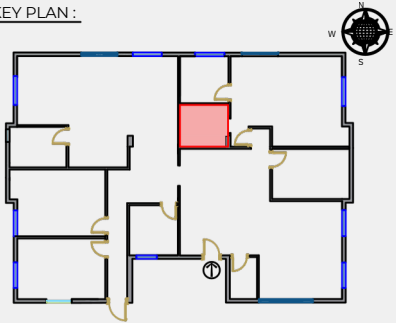

REMARKS :

- o ALL DIMENSIONS ARE METRIC (IN cm)
- o FGL = 10 000 (FIXED GROUND LEVEL) o FFL = FINISHED FLOOR
- LEVEL o TOC = TOP OF CONCRETE o FPL = FINISHED PAVEMENT LEVEL. o FRL = FINISHED ROAD LEVEL. o TOPR = TOP OF PARAPET

0	ISSUED FOR CONSTRUCTION	
3	DRAWINGS	
0	DESIGN	
2	PROPOSAL	
NO.	DESCRIPTION	DATE
DESIGNER: MANAGEMENT:		
0	ENG. MOHAMAD AJLOLI	
ENG.	BLUETEX ENGINEERING GROU	ENG. RAFAT YAGHMOUR
NO.	0584694118	NO. 0584694118
		0586544914

COMPANY NAME:

BLUETEX ENGINEERING

FLOOR:

DRAWING TITLE:

DRAWING NO.	PROJECT NO.	DATE:
DRAWN BY:	CHECKED BY:	ENG.
PAPER: A3	SCALE: 1/50	


MATERIALS:



MDF




PVC

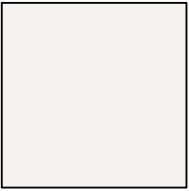


BIGE0005P-
TAMBOUR
PAINT



MARBEL

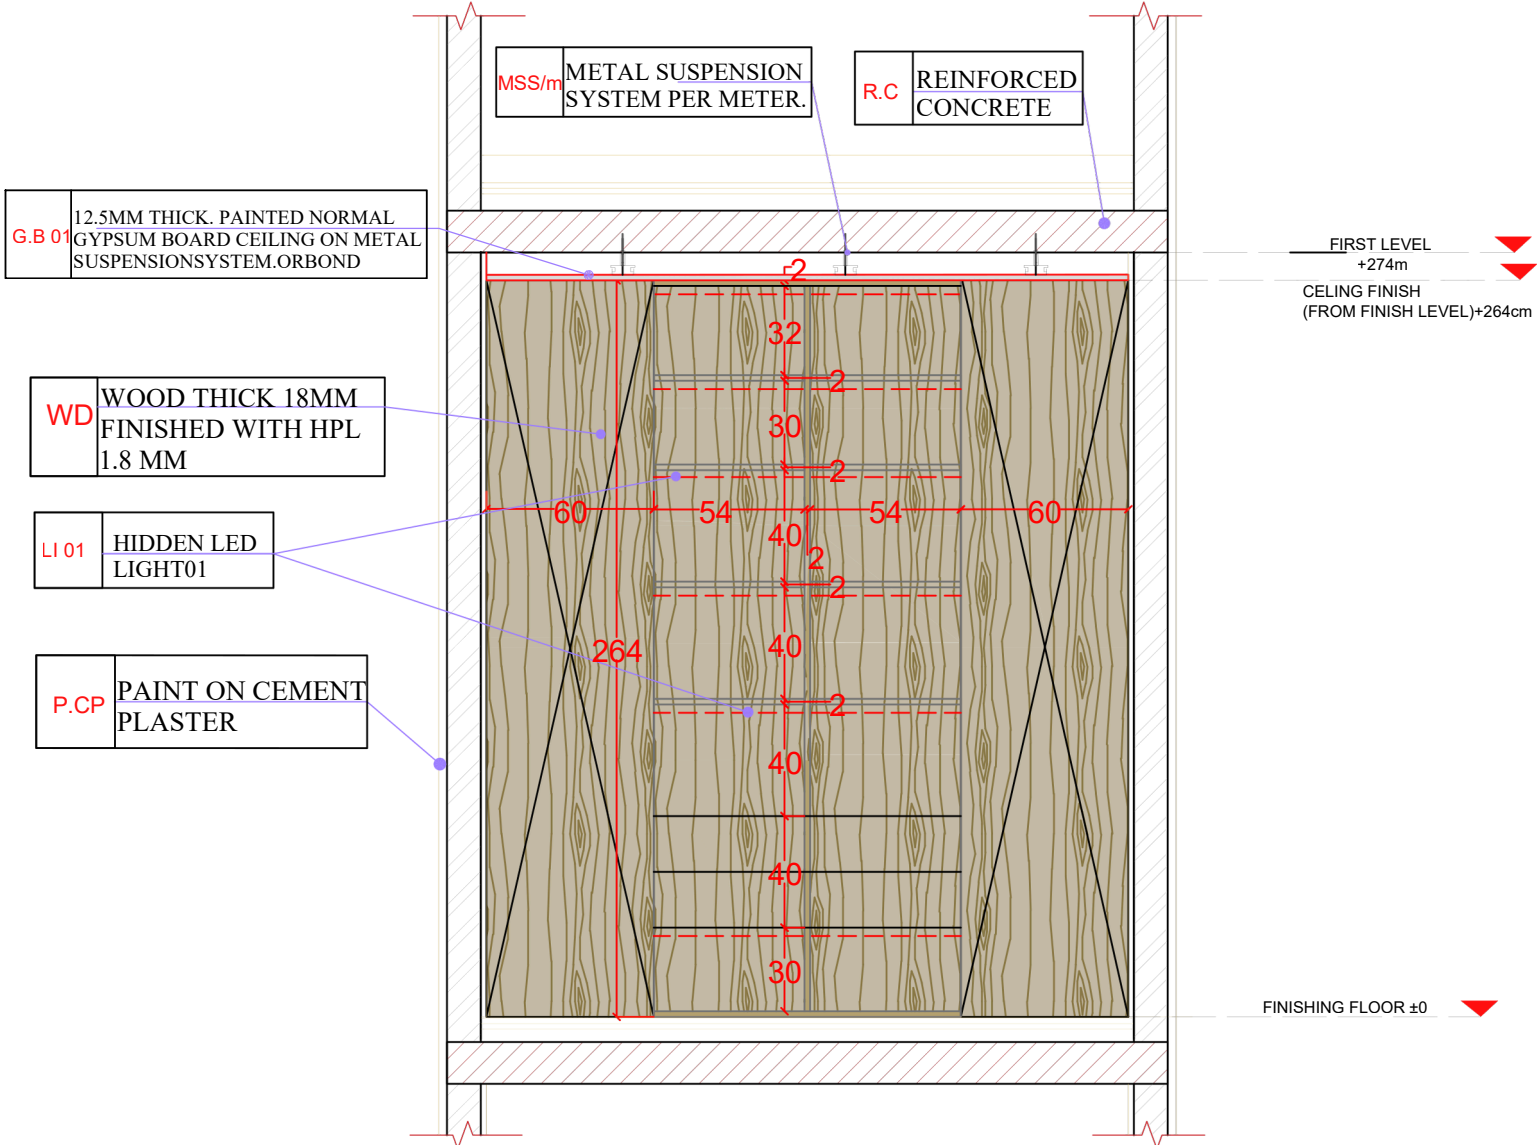

ELEVATION -26

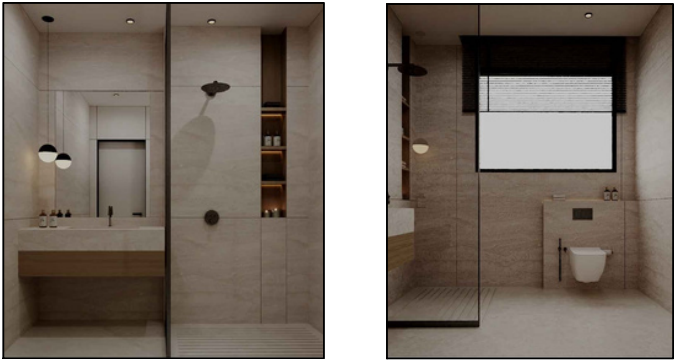


BLUETIX
ENGINEERING

Innovating Design. Building Futures

NOTES:

- 1- CONTRACTOR TO CHECK AND CO-ORDINATE ALL DRAWINGS BEFORE CONSTRUCTION.
- 2- ALL DRAWING'S DIMENSION ARE IN CENTIMETERS TO BE VERIFIED ON SITE AND APPROVED BY THE ARCHITECT.
- 3- FOR THE STRUCTURAL ELEMENTS REFER TO STRUCTURAL DRAWINGS.
- 4- INTERIOR DESIGN DRAWINGS MUST BE READ IN CONDUCTION WITH ELECTRO-MECHANICAL DRAWINGS.

KEY PLAN :

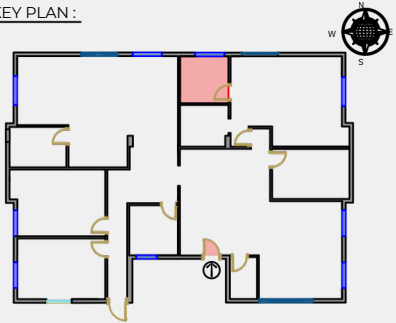

REMARKS :

- o ALL DIMENSIONS ARE METRIC (IN cm)
- o FGL = 10 000 (FIXED GROUND LEVEL) o FFL = FINISHED FLOOR LEVEL o TOC = TOP OF CONCRETE o FPL = FINISHED PAVEMENT LEVEL. o FRL = FINISHED ROAD LEVEL. o TOPR = TOP OF PARAPET

0	ISSUED FOR CONSTRUCTION	
3	DRAWINGS	
0	DESIGN	
2	PROPOSAL	
NO.	DESCRIPTION	DATE
DESIGNER :		
MANAGEMENT :		
0	ENG. MOHAMAD AJLOULI	
ENG.	BLUETEX ENGINEERING GROU	ENG. RAFAT YAGHMOUR
NO.	0584694118	0586544914

COMPANY NAME:

BLUETEX ENGINEERING

FLOOR:

DRAWING TITLE:

DRAWING NO.	PROJECT NO.	DATE:
-------------	-------------	-------

DRAWN BY:	CHECKED BY:
	ENG.

PAPER: A3	SCALE: 1/50
-----------	-------------


MATERIALS:



MDF




PVC

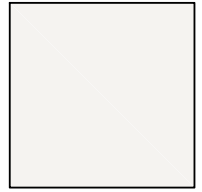

BIGE0005P-
TAMBOUR
PAINT



MARBEL

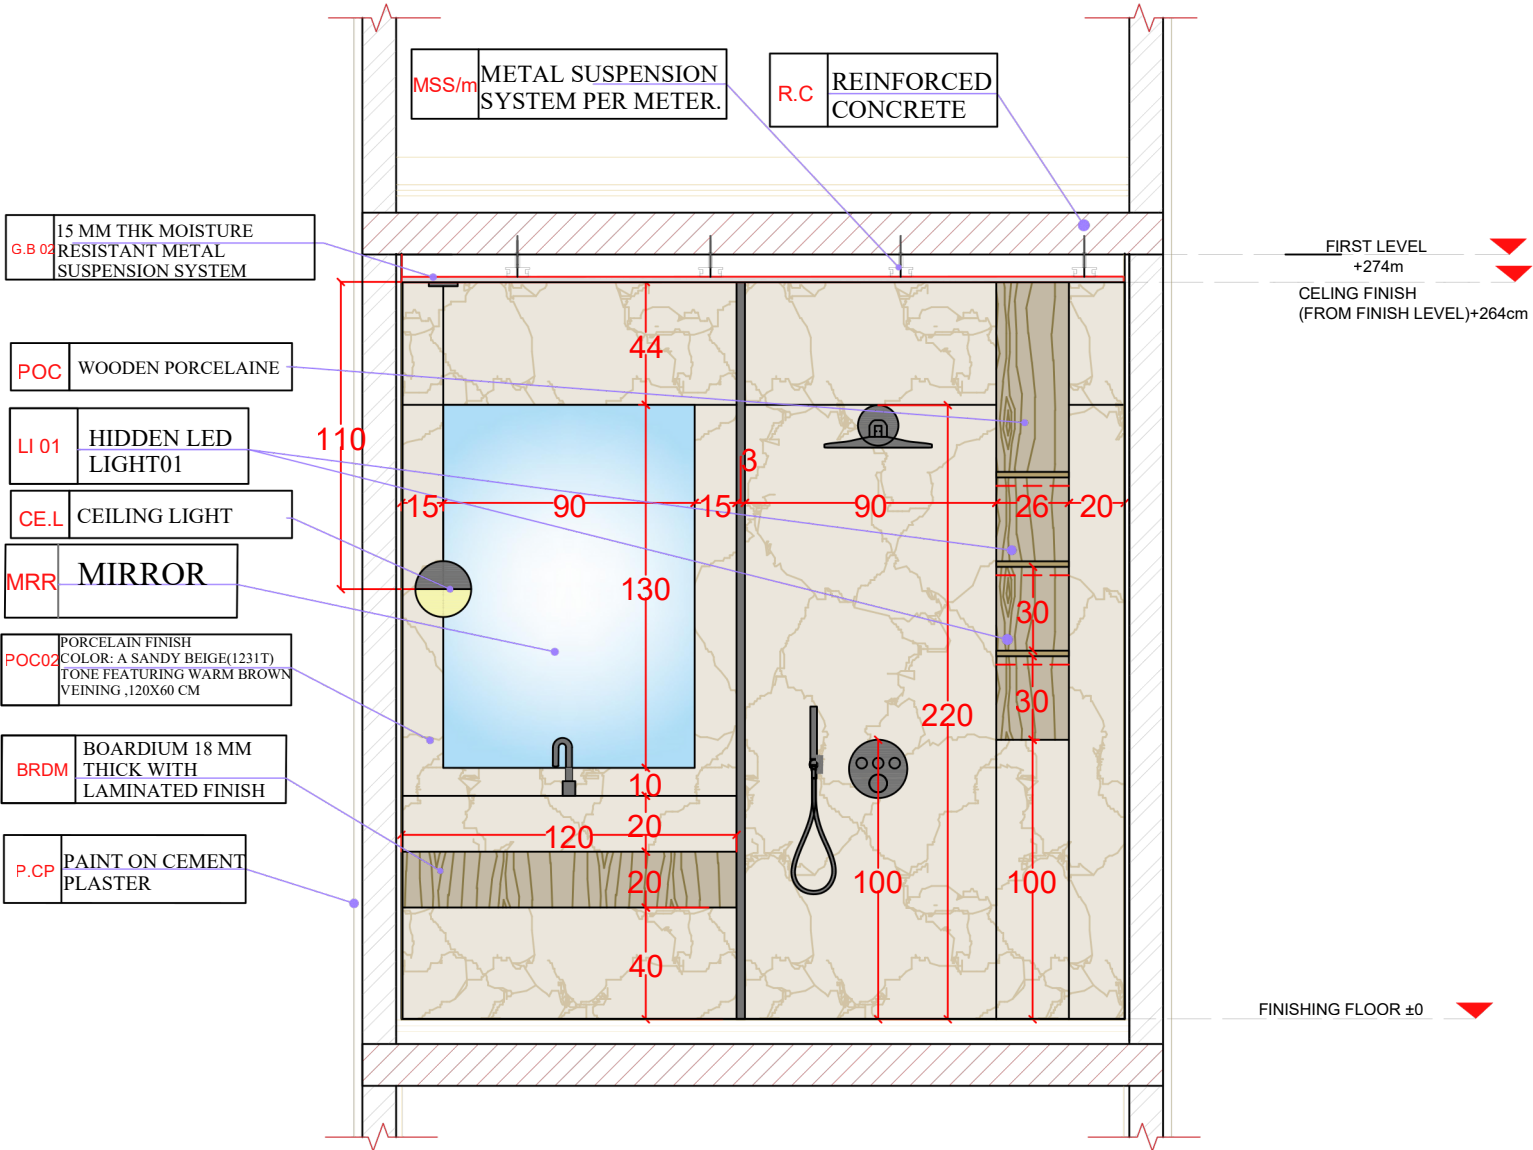

ELEVATION -27




BLUETIX
ENGINEERING

Innovating Design. Building Futures

NOTES:

- 1- CONTRACTOR TO CHECK AND CO-ORDINATE ALL DRAWINGS BEFORE CONSTRUCTION.
- 2- ALL DRAWING'S DIMENSION ARE IN CENTIMETERS TO BE VERIFIED ON SITE AND APPROVED BY THE ARCHITECT.
- 3- FOR THE STRUCTURAL ELEMENTS REFER TO STRUCTURAL DRAWINGS.
- 4- INTERIOR DESIGN DRAWINGS MUST BE READ IN CONDUCTION WITH ELECTRO-MECHANICAL DRAWINGS.

KEY PLAN :

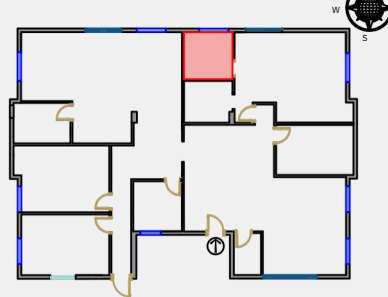

REMARKS :

- o ALL DIMENSIONS ARE METRIC (IN cm)
- o FGL = 10 000 (FIXED GROUND LEVEL) o FFL = FINISHED FLOOR LEVEL o TOC = TOP OF CONCRETE o FPL = FINISHED PAVEMENT LEVEL. o FRL = FINISHED ROAD LEVEL. o TOPR = TOP OF PARAPET

0	ISSUED FOR CONSTRUCTION	
3	DRAWINGS	
0	DESIGN	
2	PROPOSAL	
NO.	DESCRIPTION	DATE
DESIGNER :		MANAGEMENT :
0	ENG. MOHAMAD AJLOULI	
NO.	BLUETEX ENGINEERING GROU	ENG. RAFAT YAGHMOUR
	NO. 0584694118	NO. 0586544914

COMPANY NAME:
BLUETEX ENGINEERING

FLOOR:

DRAWING TITLE:

DRAWING NO. PROJECT NO. DATE:

DRAWN BY: CHECKED BY: ENG.

PAPER: A3 SCALE: 1/50

MATERIALS:



MDF




PVC





BIGE0005P-
TAMBOUR
PAINT



MARBEL

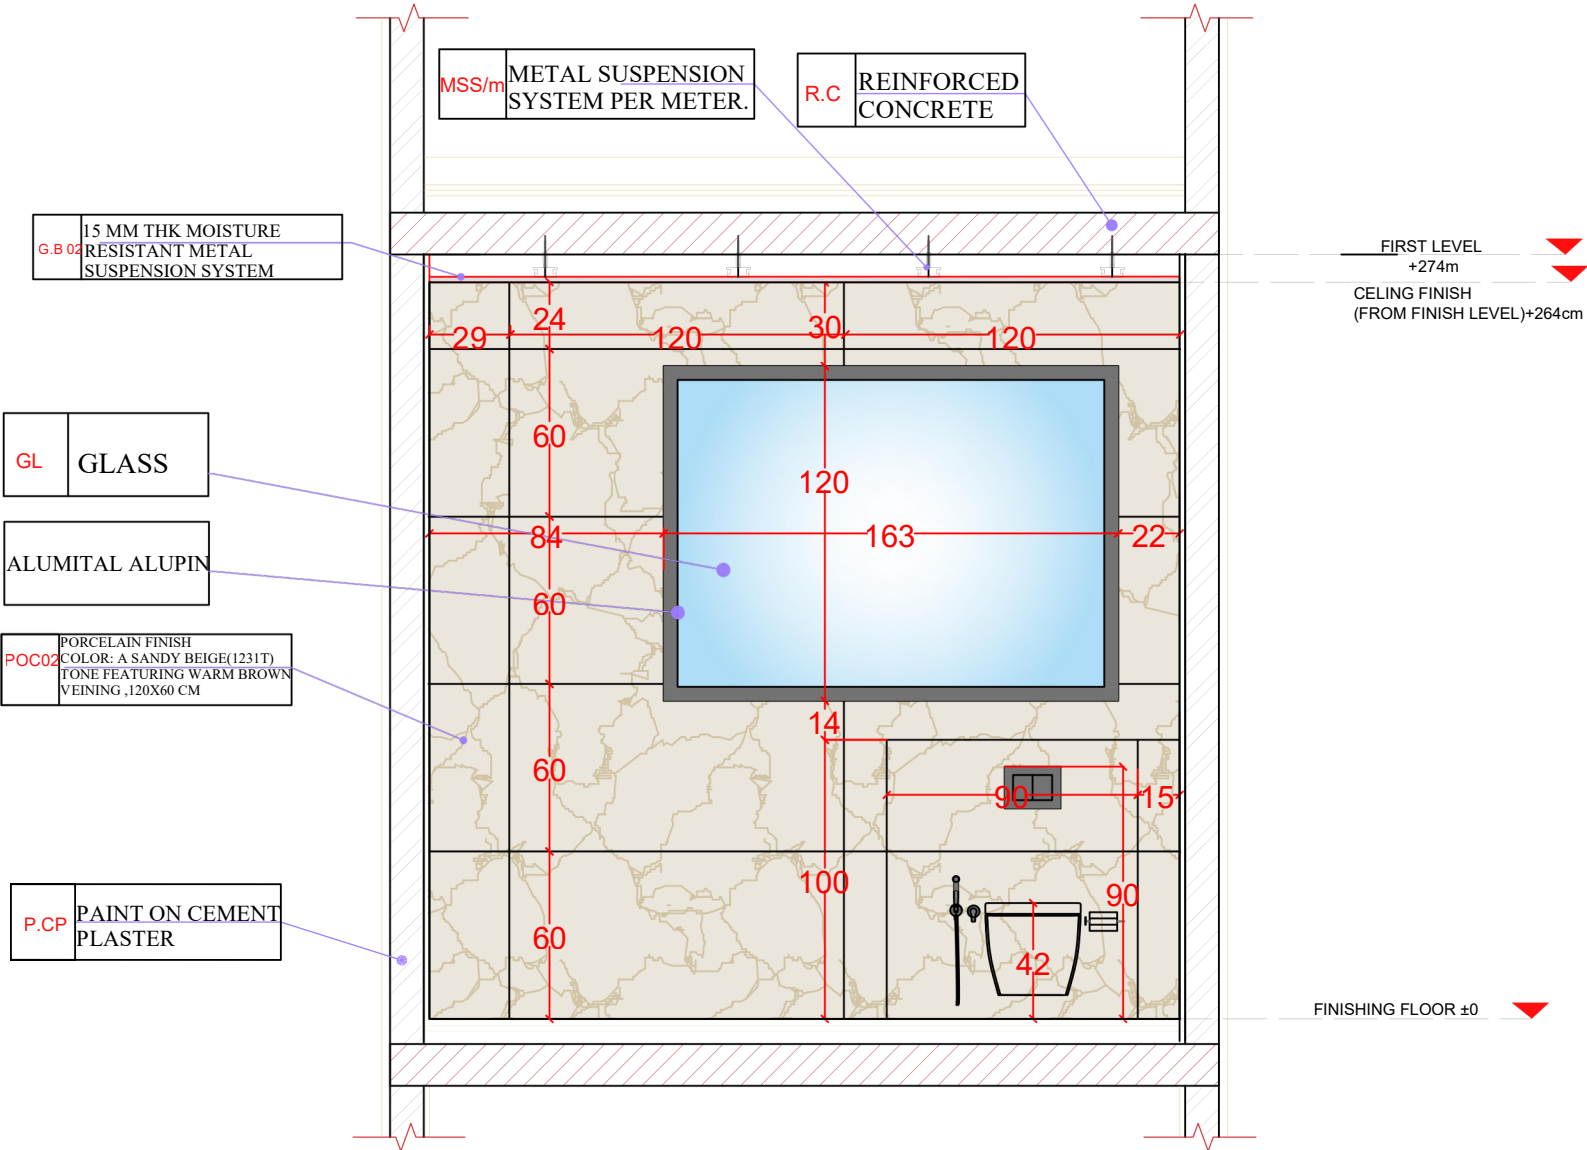

ELEVATION -28

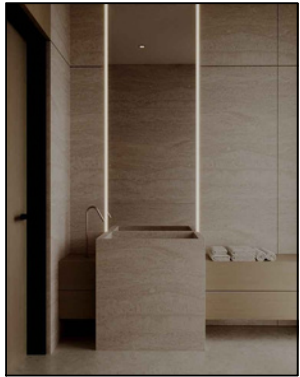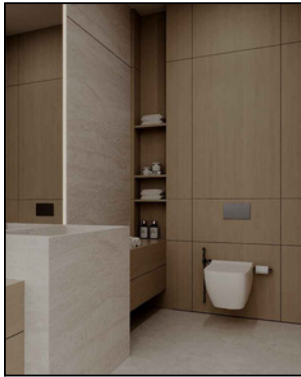


BLUETIX
ENGINEERING

Innovating Design. Building Futures

NOTES:

- 1- CONTRACTOR TO CHECK AND CO-ORDINATE ALL DRAWINGS BEFORE CONSTRUCTION.
- 2- ALL DRAWING'S DIMENSION ARE IN CENTIMETERS TO BE VERIFIED ON SITE AND APPROVED BY THE ARCHITECT.
- 3- FOR THE STRUCTURAL ELEMENTS REFER TO STRUCTURAL DRAWINGS .
- 4- INTERIOR DESIGN DRAWINGS MUST BE READ IN CONDUCTION WITH ELECTRO-MECHANICAL DRAWINGS

KEY PLAN :

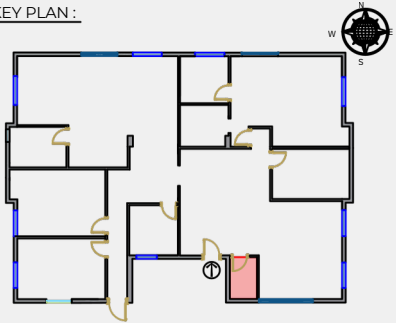

REMARKS :

- o ALL DIMENSIONS ARE METRIC (IN cm)
- o FGL = 10 000 (FIXED GROUND LEVEL) o FFL = FINISHED FLOOR LEVEL o TOC = TOP OF CONCRETE o FPL = FINISHED PAVEMENT LEVEL. o FRL = FINISHED ROAD LEVEL. o TOPR = TOP OF PARAPET

0	ISSUED FOR CONSTRUCTION	
3	DRAWINGS	
0	DESIGN	
2	PROPOSAL	
NO.	DESCRIPTION	DATE
DESIGNER :		
MANAGEMENT :		
0	ENG. MOHAMAD AJLOLI	
ENG.	BLUETEX ENGINEERING GROU	ENG. RAFAT YAGHMOUR
NO.	0584694118	0586544914

COMPANY NAME:

BLUETEX ENGINEERING

FLOOR:

DRAWING TITLE:

DRAWING NO.	PROJECT NO.	DATE:
-------------	-------------	-------

DRAWN BY:	CHECKED BY:
	ENG.

PAPER:	A3	SCALE:	1/50
--------	----	--------	------


MATERIALS:



MDF




PVC

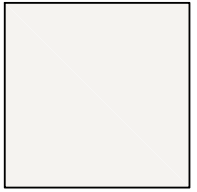



BIGE0005P-
TAMBOUR
PAINT



MARBEL

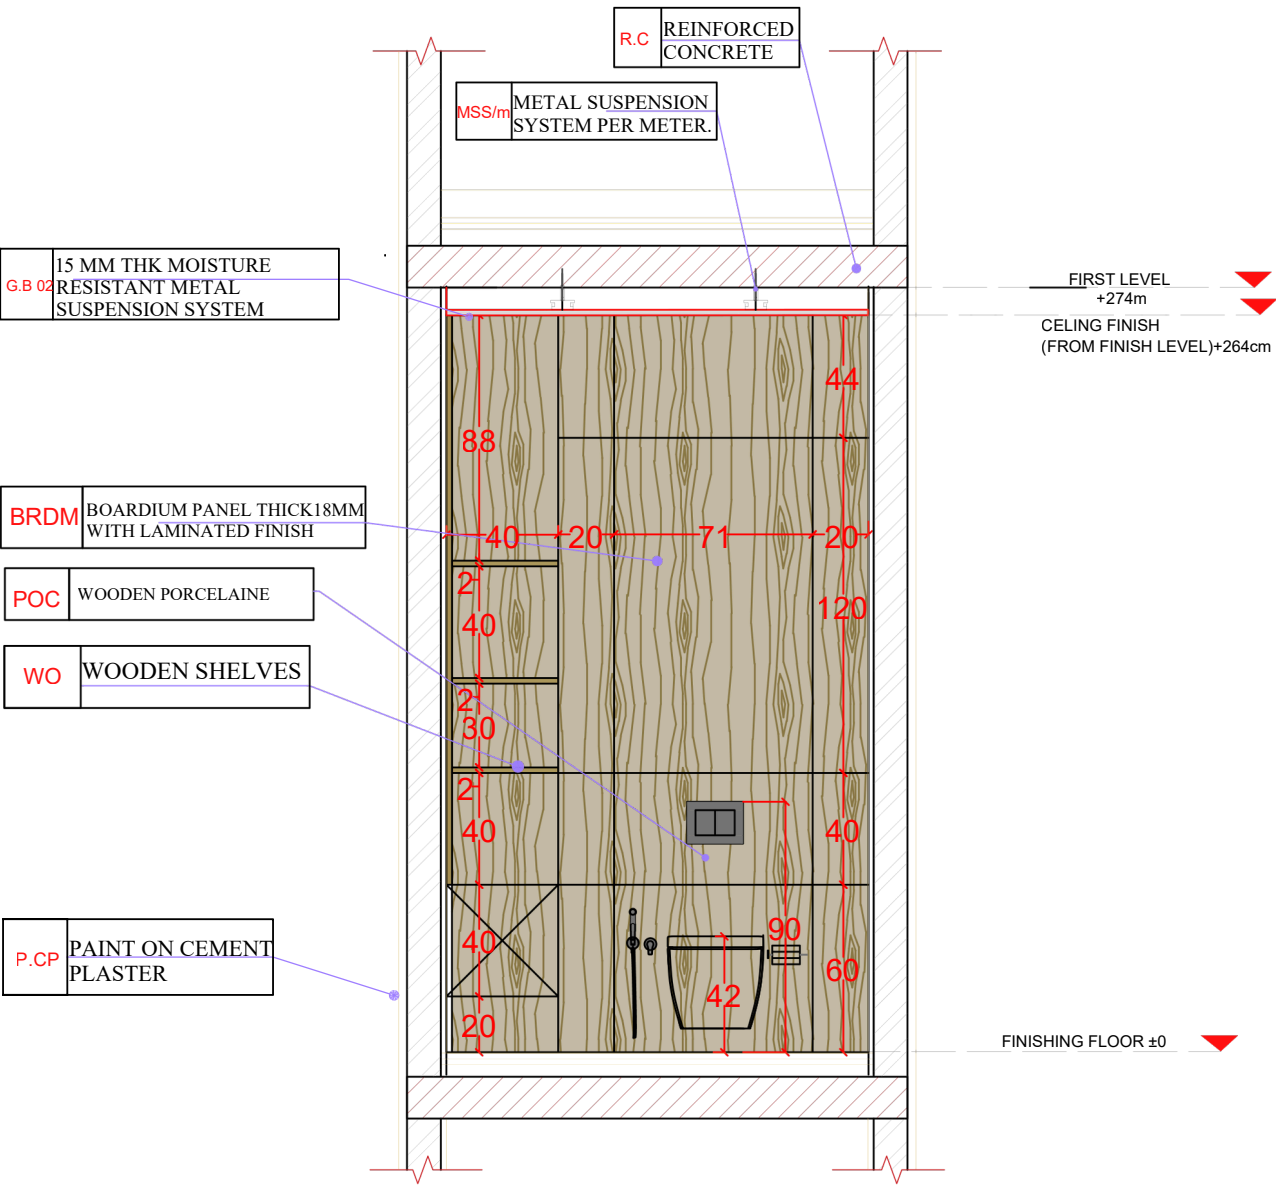

ELEVATION -29

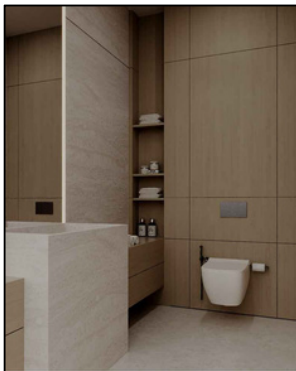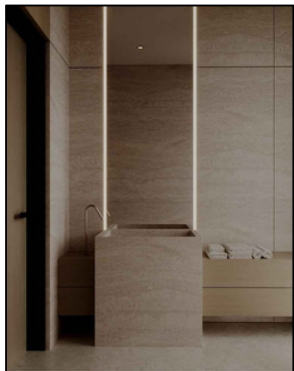


BLUETIX
ENGINEERING

Innovating Design. Building Futures

NOTES:

- 1- CONTRACTOR TO CHECK AND CO-ORDINATE ALL DRAWINGS BEFORE CONSTRUCTION.
- 2- ALL DRAWING'S DIMENSION ARE IN CENTIMETERS TO BE VERIFIED ON SITE AND APPROVED BY THE ARCHITECT.
- 3- FOR THE STRUCTURAL ELEMENTS REFER TO STRUCTURAL DRAWINGS .
- 4- INTERIOR DESIGN DRAWINGS MUST BE READ IN CONDUCTION WITH ELECTRO-MECHANICAL DRAWINGS.

KEY PLAN :

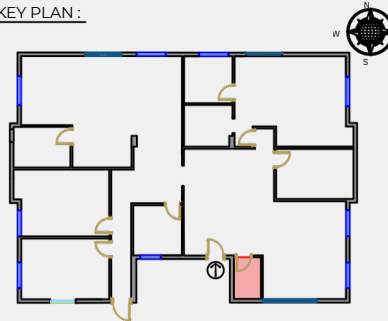

REMARKS :

- o ALL DIMENSIONS ARE METRIC (IN cm)
- o FGL = 10 000 (FIXED GROUND LEVEL) o FFL = FINISHED FLOOR LEVEL o TOC = TOP OF CONCRETE o PPL = FINISHED PAVEMENT LEVEL. o FRL = FINISHED ROAD LEVEL. o TOPR = TOP OF PARAPET

0	ISSUED FOR CONSTRUCTION	
3	DRAWINGS	
0	DESIGN	
2	PROPOSAL	
NO.	DESCRIPTION	DATE
DESIGNER :		MANAGEMENT :
0	ENG. MOHAMAD AJOULI	
ENG.	BLUETEX ENGINEERING GROU	ENG. RAFAT YAGHMOUR
NO.	0584694118	0586544914

COMPANY NAME:
BLUETEX ENGINEERING

FLOOR:

DRAWING TITLE:

DRAWING NO. **PROJECT NO.** **DATE:**

DRAWN BY: **CHECKED BY:**
ENG.

PAPER: **A3** **SCALE:** **1/50**


MATERIALS:



MDF




PVC

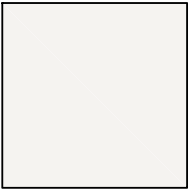

BIGE0005P-
TAMBOUR
PAINT






MARBEL

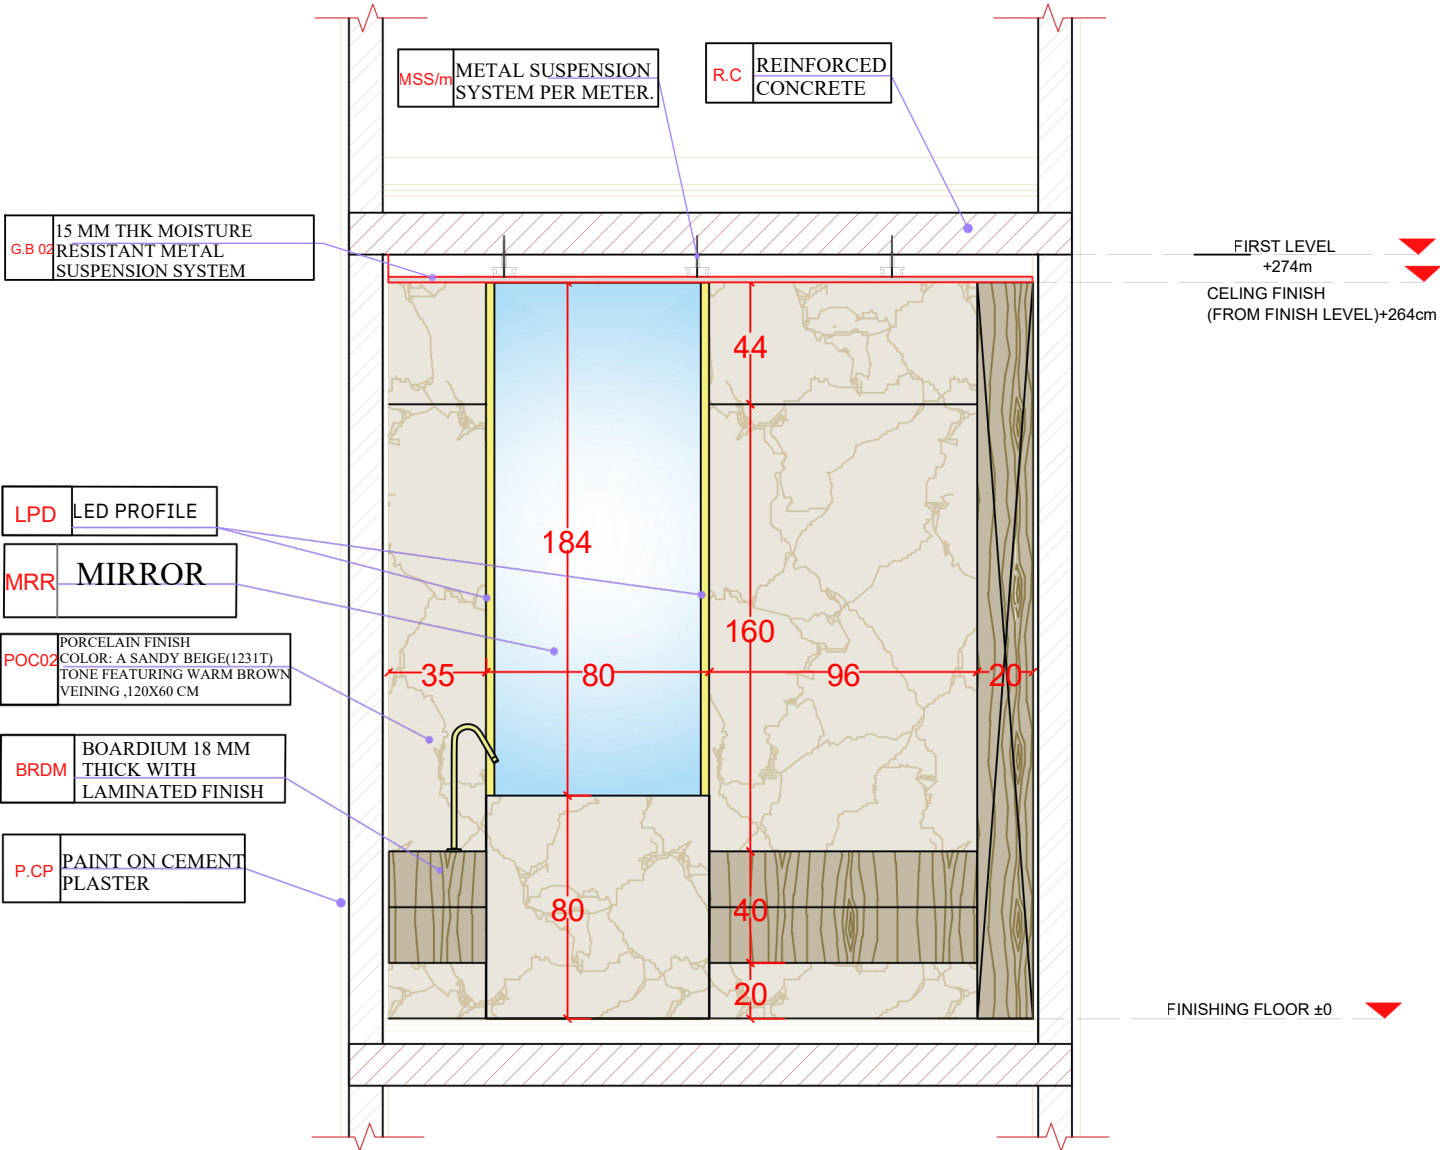

ELEVATION -30



BLUETIX
ENGINEERING
Innovating Design. Building Futures

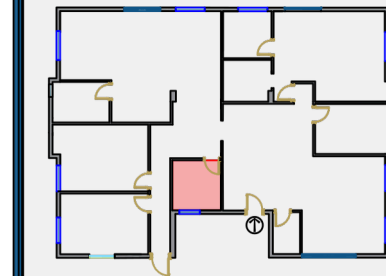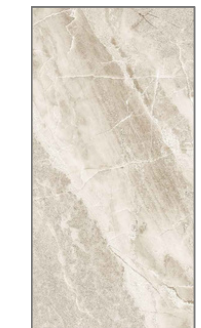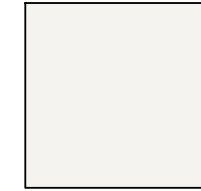

0	ISSUED FOR CONSTRUCTION	
3	DRAWINGS	
0	DESIGN	
2	PROPOSAL	
NO.	DESCRIPTION	DATE

0 ENG. NO.	ENG. MOHAMAD AJOULI ENG. RAFAT YAGHMOUR NO. 0584694118 0586544914
------------------	--



BLUETEX ENGINEERING

DRAWING NO.	PROJECT NO.	DATE:
-------------	-------------	-------

DRAWN BY:	CHECKED BY: ENG.
-----------	---------------------

PAPER: A3	SCALE: 1/50
-----------	-------------

ELEVATION -31

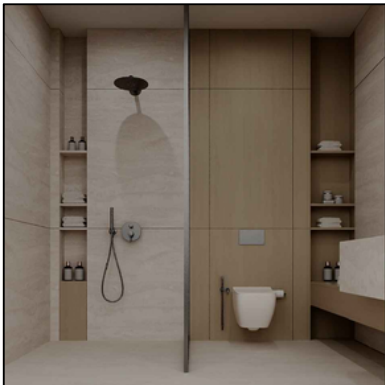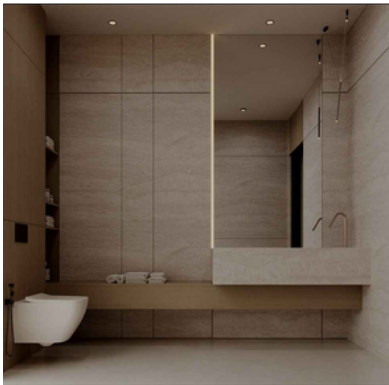


BLUETIX
ENGINEERING

Innovating Design. Building Futures

NOTES:

- 1- CONTRACTOR TO CHECK AND CO-ORDINATE ALL DRAWINGS BEFORE CONSTRUCTION.
- 2- ALL DRAWING'S DIMENSION ARE IN CENTIMETERS TO BE VERIFIED ON SITE AND APPROVED BY THE ARCHITECT.
- 3- FOR THE STRUCTURAL ELEMENTS REFER TO STRUCTURAL DRAWINGS.
- 4- INTERIOR DESIGN DRAWINGS MUST BE READ IN CONDUCTION WITH ELECTRO-MECHANICAL DRAWINGS.

KEY PLAN :

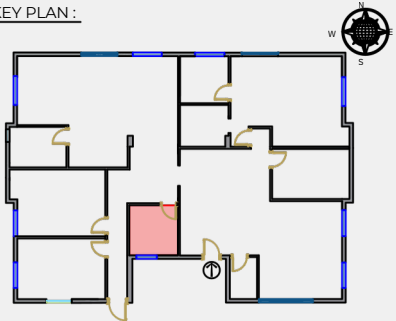

REMARKS :

- o ALL DIMENSIONS ARE METRIC (IN cm)
- o FGL = 10 000 (FIXED GROUND LEVEL) o FFL = FINISHED FLOOR LEVEL o TOC = TOP OF CONCRETE o FPL = FINISHED PAVEMENT LEVEL. o FRL = FINISHED ROAD LEVEL. o TOPR = TOP OF PARAPET

0	ISSUED FOR CONSTRUCTION	
3	DRAWINGS	
0	DESIGN	
2	PROPOSAL	
NO.	DESCRIPTION	DATE
DESIGNER :		MANAGEMENT :
0	ENG. MOHAMAD AJLOULI	
NO.	BLUETEX ENGINEERING GROU	ENG. RAFAT YAGHMOUR
	NO. 0584694118	0586544914

COMPANY NAME:

BLUETEX ENGINEERING

FLOOR:

DRAWING TITLE:

DRAWING NO.	PROJECT NO.	DATE:

DRAWN BY:	CHECKED BY:
	ENG.

PAPER: A3	SCALE: 1/50
-----------	-------------


MATERIALS:



MDF




PVC

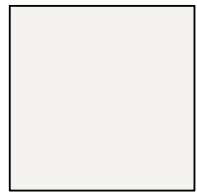

BIGE0005P-
TAMBOUR
PAINT



MARBEL

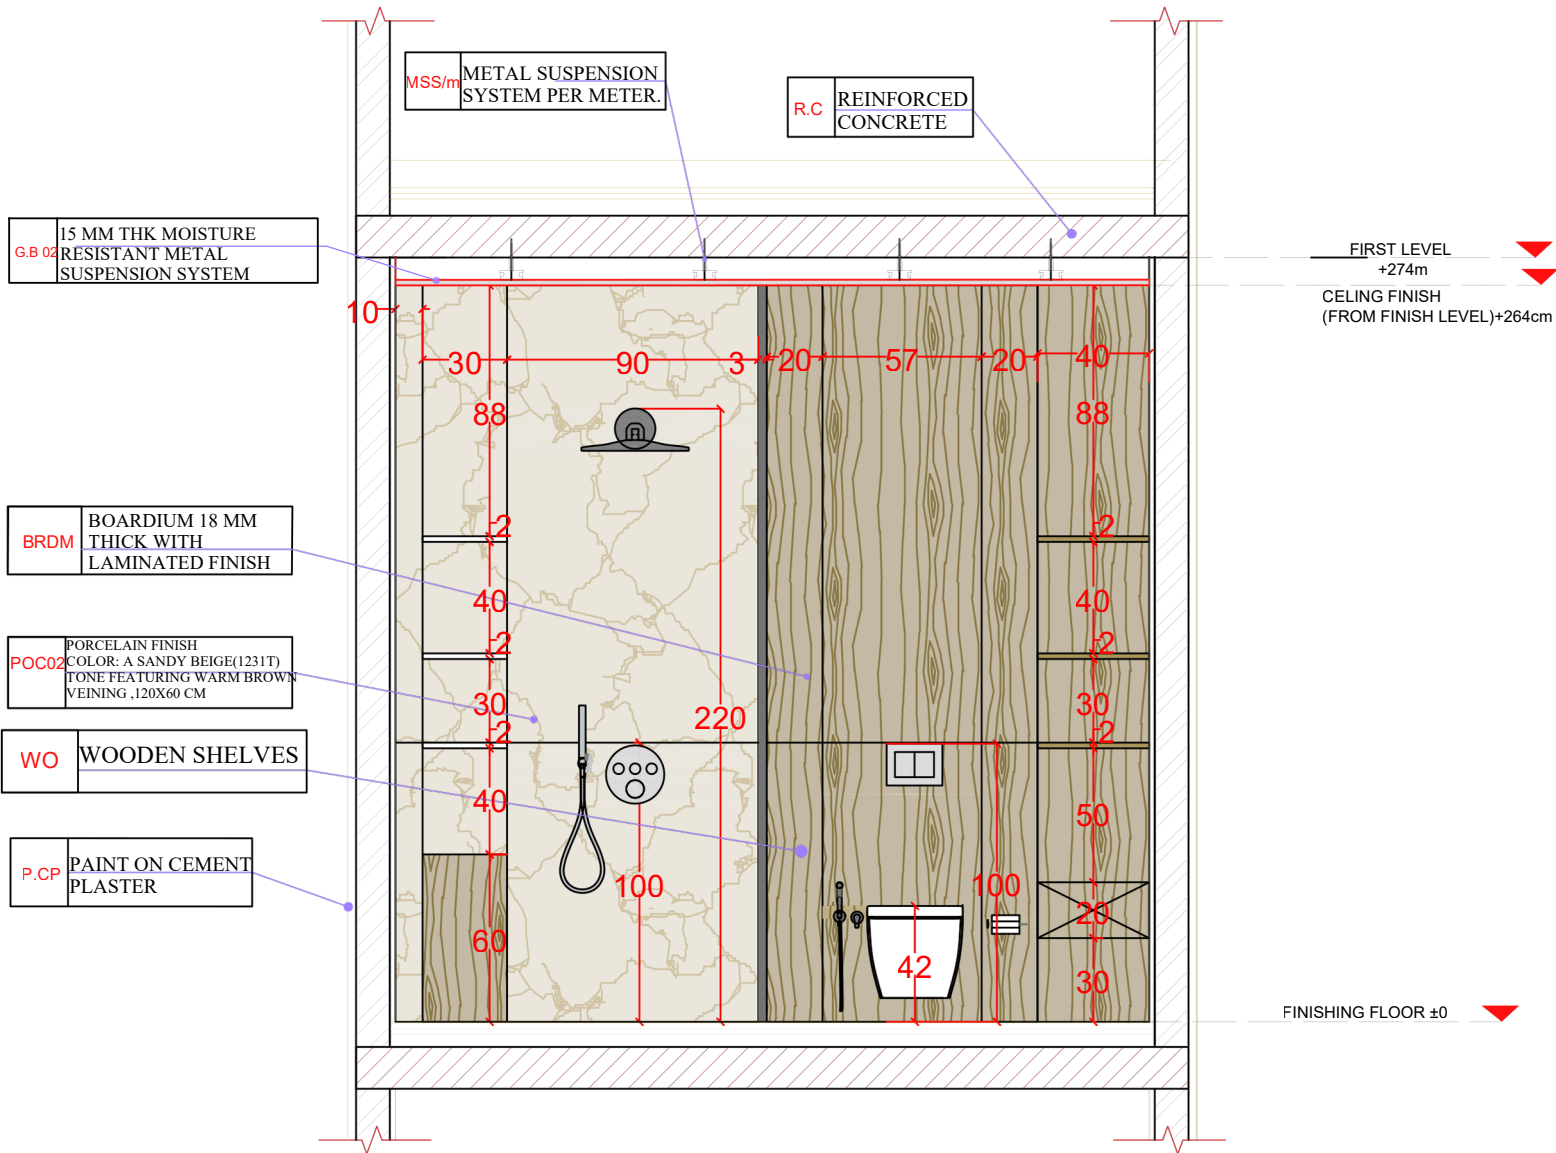

ELEVATION -32




BLUETIX
ENGINEERING

Innovating Design. Building Futures

NOTES:

- 1- CONTRACTOR TO CHECK AND CO-ORDINATE ALL DRAWINGS BEFORE CONSTRUCTION.
- 2- ALL DRAWING'S DIMENSION ARE IN CENTIMETERS TO BE VERIFIED ON SITE AND APPROVED BY THE ARCHITECT.
- 3- FOR THE STRUCTURAL ELEMENTS REFER TO STRUCTURAL DRAWINGS.
- 4- INTERIOR DESIGN DRAWINGS MUST BE READ IN CONDUCTION WITH ELECTRO-MECHANICAL DRAWINGS.

KEY PLAN :

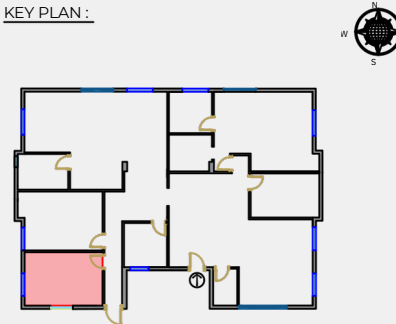

REMARKS :

- o ALL DIMENSIONS ARE METRIC (IN cm)
- o FGL = 10 000 (FIXED GROUND LEVEL) o FFL = FINISHED FLOOR LEVEL o TOC = TOP OF CONCRETE o FPL = FINISHED PAVEMENT LEVEL. o FRL = FINISHED ROAD LEVEL. o TOPR = TOP OF PARAPET

0	ISSUED FOR CONSTRUCTION	
3	DRAWINGS	
0	DESIGN	
2	PROPOSAL	
NO.	DESCRIPTION	DATE

DESIGNER :	MANAGEMENT :
0	ENG. MOHAMAD AJOULI
ENG. BLUETEX ENGINEERING GROU	ENG. RAFAT YAGHMOUR
NO. 0584694118	NO. 0586544914

COMPANY NAME:
BLUETEX ENGINEERING

FLOOR:

DRAWING TITLE:

DRAWING NO. **PROJECT NO.** **DATE:**

DRAWN BY: **CHECKED BY:**
ENG.

PAPER: **A3** **SCALE:** **1/50**

MATERIALS:



MDF




PVC



BIGE0005P-
TAMBOUR
PAINT



MARBEL

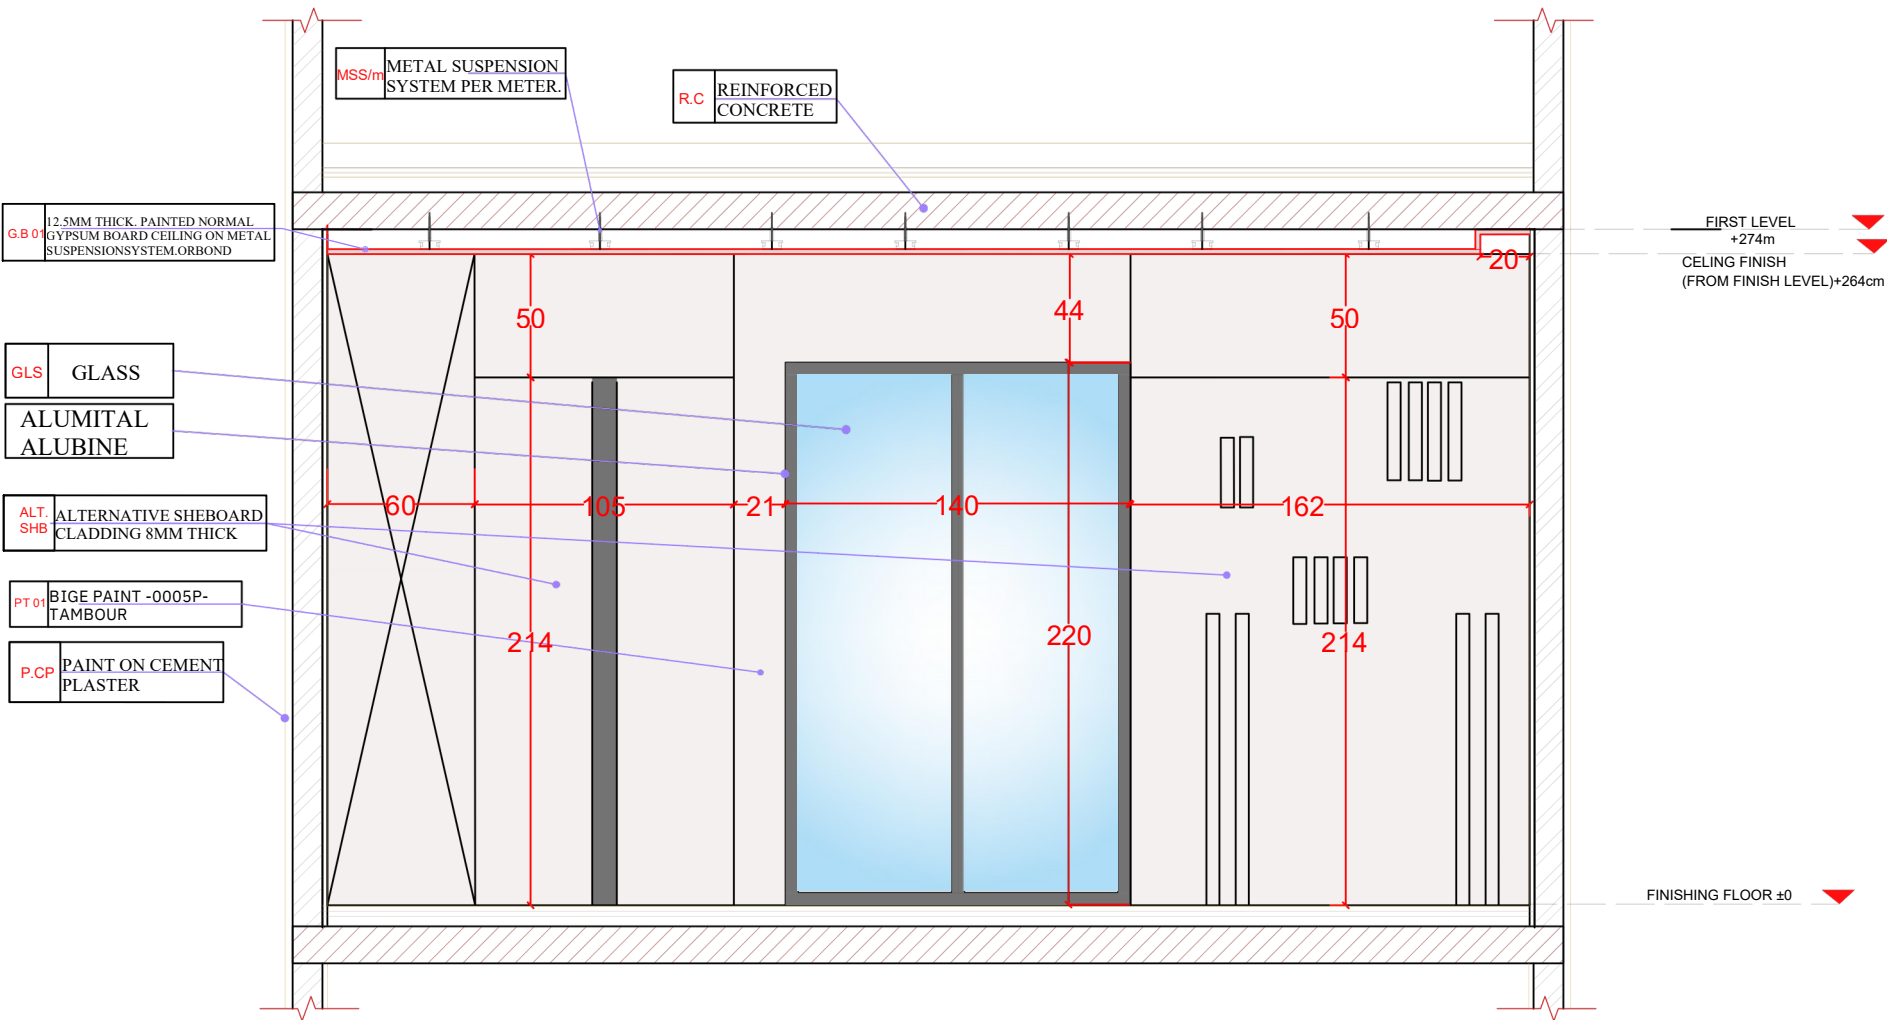

ELEVATION -33




BLUETIX
ENGINEERING

Innovating Design. Building Futures

NOTES:

- 1- CONTRACTOR TO CHECK AND CO-ORDINATE ALL DRAWINGS BEFORE CONSTRUCTION.
- 2- ALL DRAWING'S DIMENSION ARE IN CENTIMETERS TO BE VERIFIED ON SITE AND APPROVED BY THE ARCHITECT.
- 3- FOR THE STRUCTURAL ELEMENTS REFER TO STRUCTURAL DRAWINGS.
- 4- INTERIOR DESIGN DRAWINGS MUST BE READ IN CONDUCTION WITH ELECTRO-MECHANICAL DRAWINGS.

KEY PLAN :

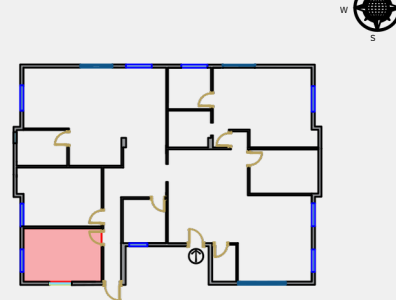

REMARKS :

- o ALL DIMENSIONS ARE METRIC (IN cm)
- o FGL = 10 000 (FIXED GROUND LEVEL) o FFL = FINISHED FLOOR LEVEL o TOC = TOP OF CONCRETE o FPL = FINISHED PAVEMENT LEVEL. o FRL = FINISHED ROAD LEVEL. o TOPR = TOP OF PARAPET

0	ISSUED FOR CONSTRUCTION	
3	DRAWINGS	
0	DESIGN	
2	PROPOSAL	
NO.	DESCRIPTION	DATE

DESIGNER :	MANAGEMENT :
0	ENG. MOHAMAD AJLOULI
ENG. BLUETEX ENGINEERING GROU	ENG. RAFAT YAGHMOUR
NO. 0584694118	NO. 0584694118
	0586544914

COMPANY NAME:
BLUETEX ENGINEERING

FLOOR:

DRAWING TITLE:

DRAWING NO.	PROJECT NO.	DATE:

DRAWN BY:	CHECKED BY:
	ENG.

PAPER: A3 SCALE: 1/50


MATERIALS:



MDF




PVC

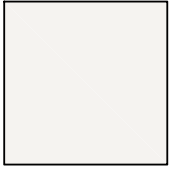



BIGE0005P-
TAMBOUR
PAINT



MARBEL

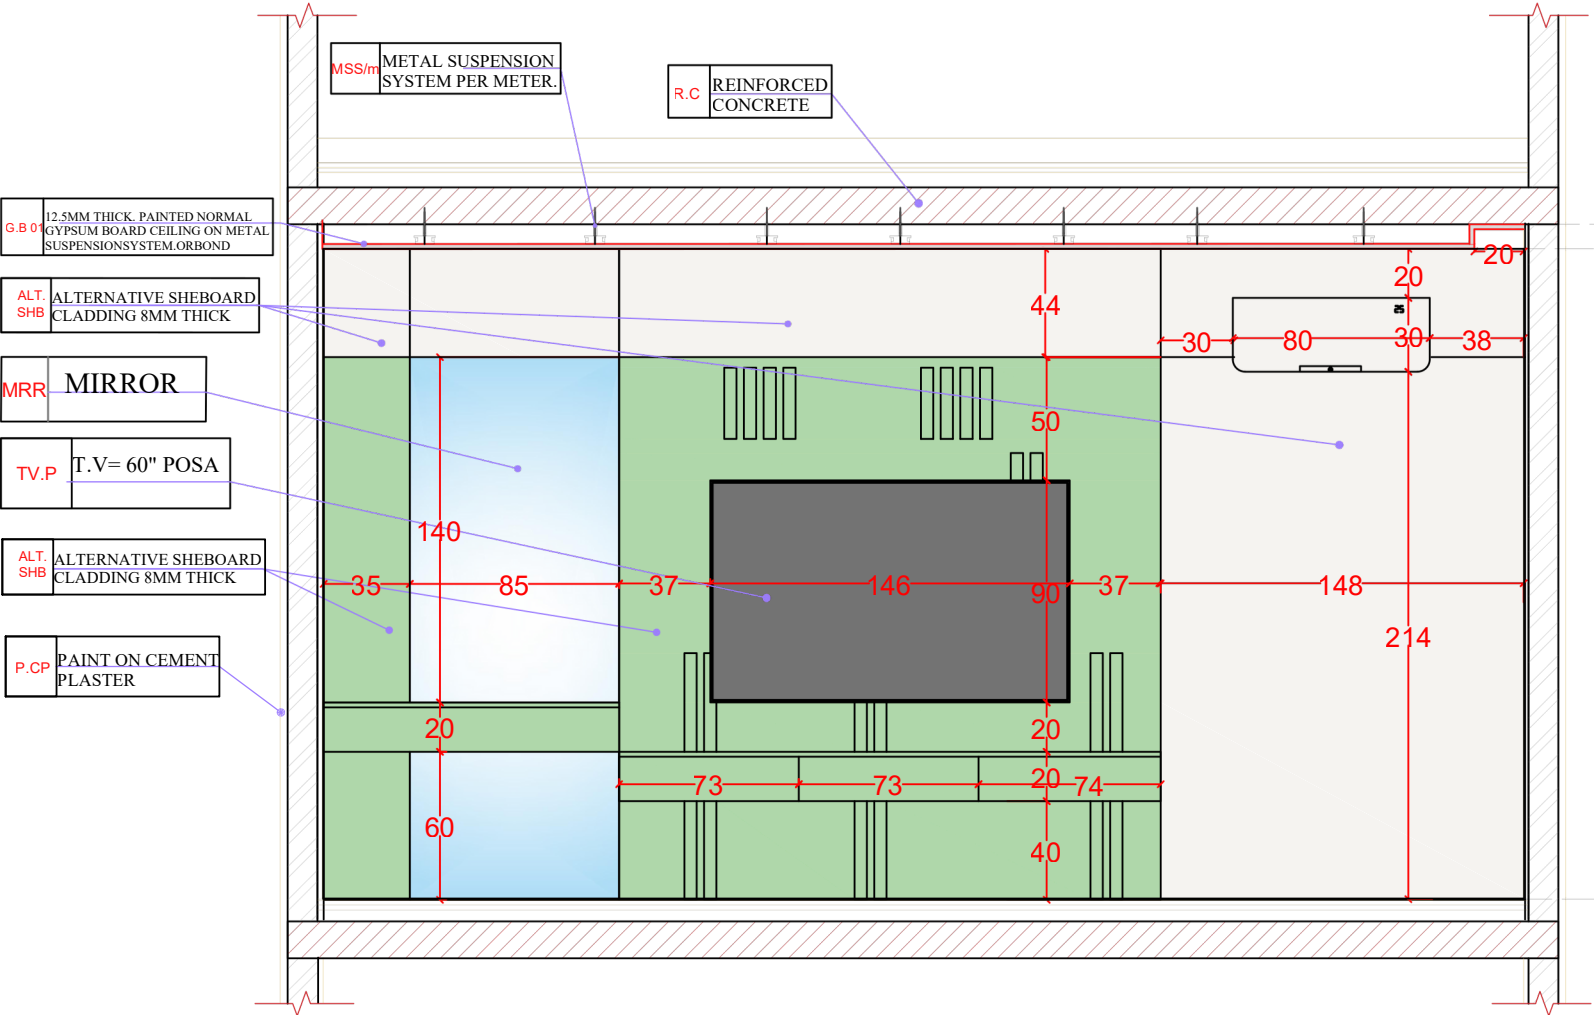

ELEVATION -34

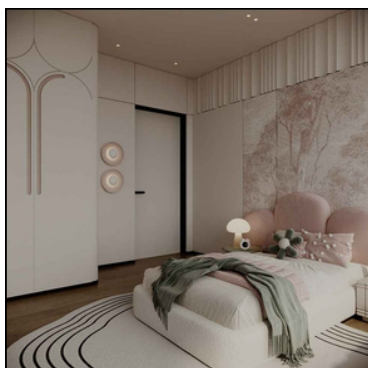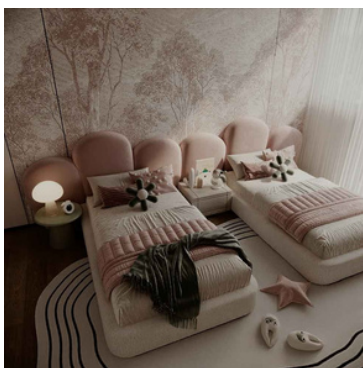


BLUETIX
ENGINEERING

Innovating Design. Building Futures

NOTES:

- 1- CONTRACTOR TO CHECK AND CO-ORDINATE ALL DRAWINGS BEFORE CONSTRUCTION.
- 2- ALL DRAWING'S DIMENSION ARE IN CENTIMETERS TO BE VERIFIED ON SITE AND APPROVED BY THE ARCHITECT.
- 3- FOR THE STRUCTURAL ELEMENTS REFER TO STRUCTURAL DRAWINGS .
- 4- INTERIOR DESIGN DRAWINGS MUST BE READ IN CONDUCTION WITH ELECTRO-MECHANICAL DRAWINGS.

KEY PLAN :

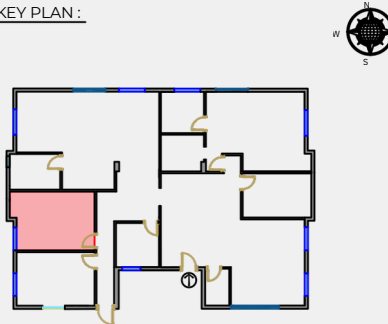

REMARKS :

- o ALL DIMENSIONS ARE METRIC (IN cm)
- o FGL = 10 000 (FIXED GROUND LEVEL) o FFL = FINISHED FLOOR
- LEVEL o TOC = TOP OF CONCRETE o
- FPL = FINISHED PAVEMENT LEVEL. o TOPR
- = TOP OF PARAPET
- o TOPR = TOP OF PARAPET

0	ISSUED FOR CONSTRUCTION	
3	DRAWINGS	
0	DESIGN	
2	PROPOSAL	
NO.	DESCRIPTION	DATE
DESIGNER :		MANAGEMENT:
0		
ENG.	BLUETEX ENGINEERING GROU	ENG. MOHAMAD AJLOULI
NO.	0584694118	ENG. RAFAT YAGHMOUR
		0586544914

COMPANY NAME:
BLUETEX ENGINEERING

FLOOR:

DRAWING TITLE:

DRAWING NO. **PROJECT NO.** **DATE:**

DRAWN BY: **CHECKED BY:**

PAPER: **A3** **SCALE:** **1/50**

MATERIALS:



MDF




PVC




BIGE0005P-
TAMBOUR
PAINT



MARBEL

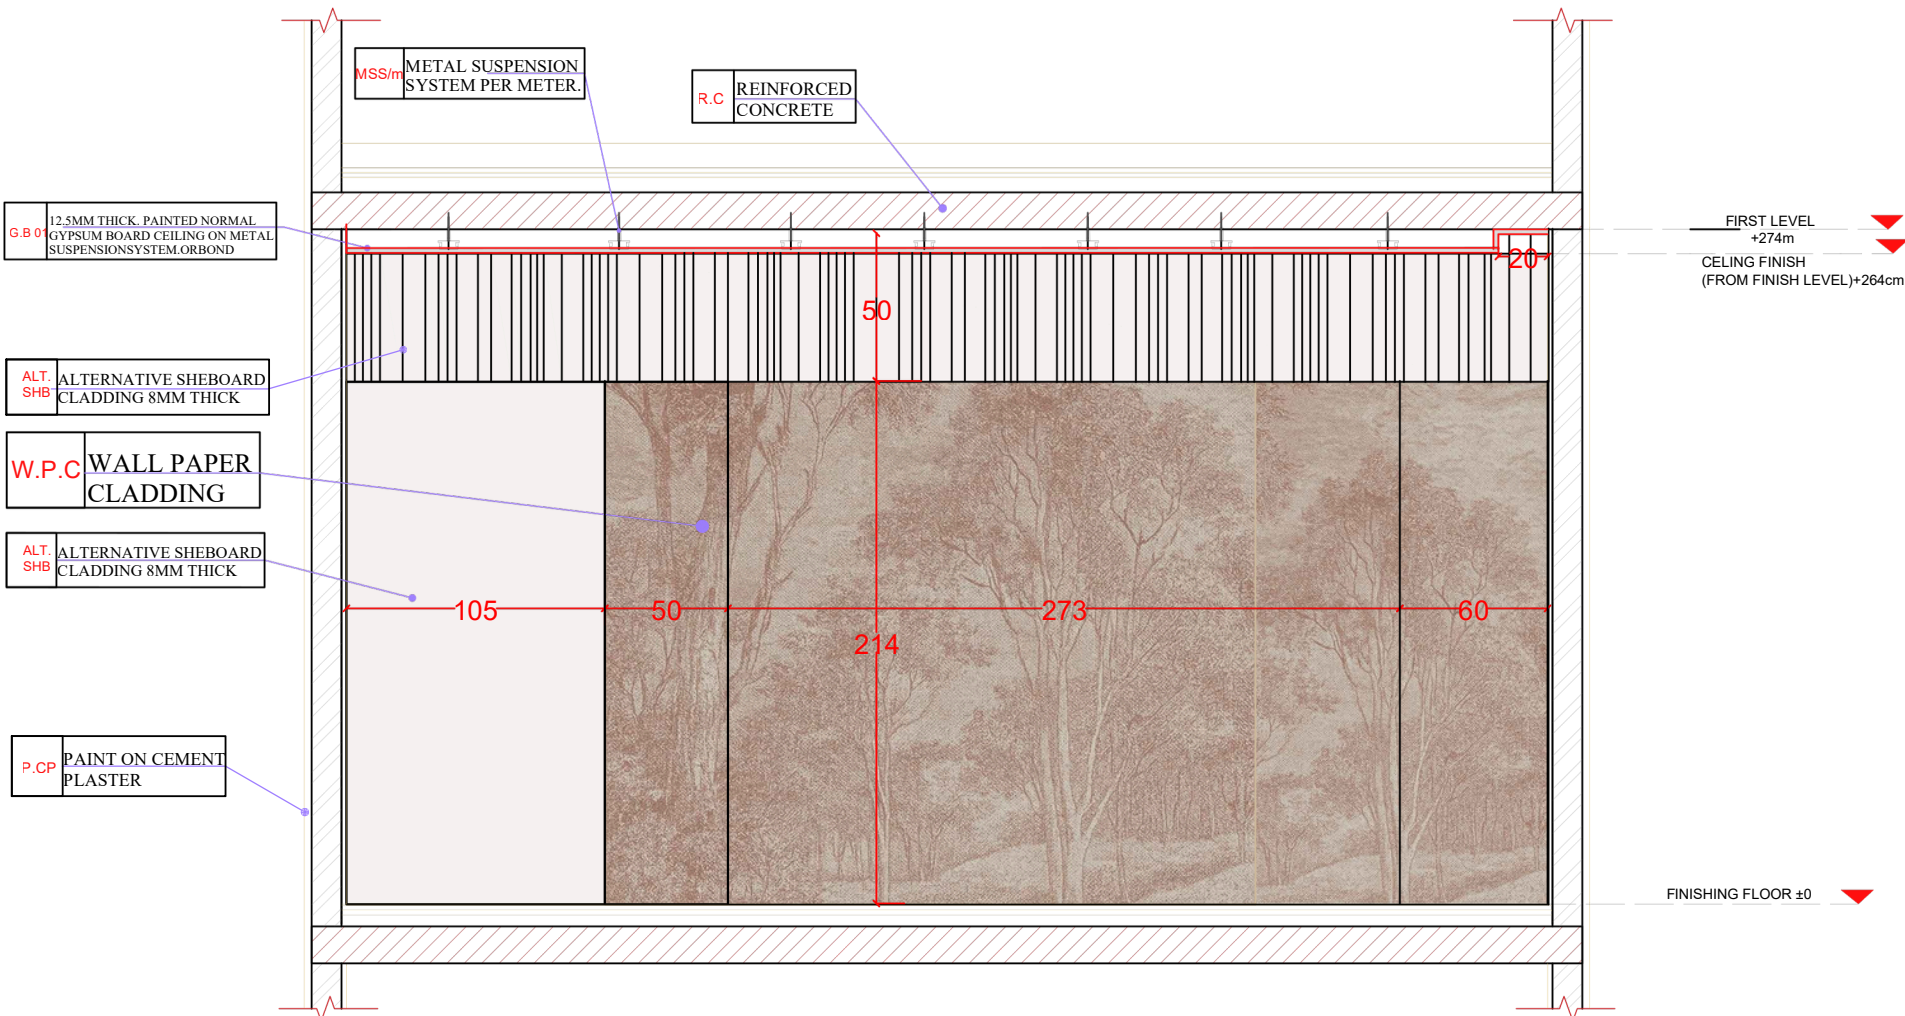

ELEVATION -38

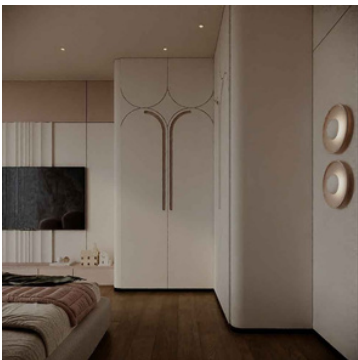


BLUETIX
ENGINEERING

Innovating Design. Building Futures

NOTES:

- 1- CONTRACTOR TO CHECK AND CO-ORDINATE ALL DRAWINGS BEFORE CONSTRUCTION.
- 2- ALL DRAWING'S DIMENSION ARE IN CENTIMETERS TO BE VERIFIED ON SITE AND APPROVED BY THE ARCHITECT.
- 3- FOR THE STRUCTURAL ELEMENTS REFER TO STRUCTURAL DRAWINGS.
- 4- INTERIOR DESIGN DRAWINGS MUST BE READ IN CONDUCTION WITH ELECTRO-MECHANICAL DRAWINGS.

KEY PLAN :

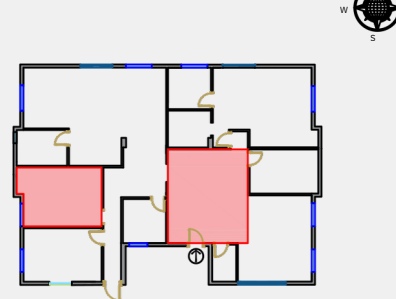

REMARKS :

- o ALL DIMENSIONS ARE METRIC (IN cm)
- o FGL = 10 000 (FIXED GROUND LEVEL) o FFL = FINISHED FLOOR LEVEL o TOC = TOP OF CONCRETE o FPL = FINISHED PAVEMENT LEVEL. o FRL = FINISHED ROAD LEVEL. o TOPR = TOP OF PARAPET

0	ISSUED FOR CONSTRUCTION	
3	DRAWINGS	
0	DESIGN	
2	PROPOSAL	
NO.	DESCRIPTION	DATE
DESIGNER :		
MANAGEMENT :		
0	ENG. MOHAMAD AJLOULI	
NO.	BLUETEX ENGINEERING GROU	ENG. RAFAT YAGHMOUR
	NO. 0584694118	NO. 0586544914

COMPANY NAME:
BLUETEX ENGINEERING

FLOOR:

DRAWING TITLE:

DRAWING NO. PROJECT NO. DATE:


DRAWN BY: CHECKED BY: ENG.

PAPER: A3 SCALE: 1/50

MATERIALS:



MDF

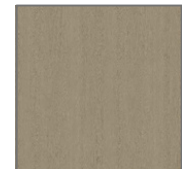

PVC



BIGE0005P-
TAMBOUR
PAINT




MARBEL

ELEVATION -39



Innovating Design. Building Futures

- 1- CONTRACTOR TO CHECK AND CO-ORDINATE ALL DRAWINGS BEFORE CONSTRUCTION.
- 2- ALL DRAWING'S DIMENSION ARE IN CENTIMETERS TO BE VERIFIED ON SITE AND APPROVED BY THE ARCHITECT.
- 3- FOR THE STRUCTURAL ELEMENTS REFER TO STRUCTURAL DRAWINGS .
- 4- INTERIOR DESIGN DRAWINGS MUST BE READ IN CONDUCTION WITH ELECTRO-MECHANICAL DRAWINGS.

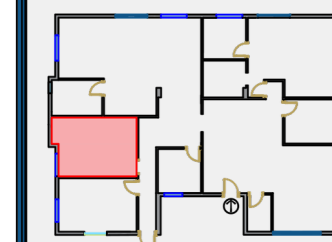

o ALL DIMENSIONS ARE METRIC (IN cm)
o FGL = 10 000 (FIXED GROUND
LEVEL) o FFL = FINISHED FLOOR
LEVEL o TOC = TOP OF CONCRETE O
FPL = FINISHED PAVEMENT LEVEL. O
FRL = FINISHED ROAD LEVEL. o TOPR
= TOP OF PARAPET
o TOPR = TOP OF PARAPET

0	ISSUED FOR CONSTRUCTION	
3	DRAWINGS	
0	DESIGN	
2	PROPOSAL	
NO.	DESCRIPTION	DATE

DESIGNER :	MANAGEMENT :
0	ENG. MOHAMAD AJLOUL
ENG.	ENG. RAFAT YAGHMOUR
NO. BLUETEX ENGINEERING GROU	NO. 0584694118
	0586544914

COMPANY NAME:

BLUETEX ENGINEERING

FLOOR:

DRAWING TITLE:

DRAWING NO.	PROJECT NO.	DATE:
-------------	-------------	-------


DRAWN BY:	CHECKED BY: ENG.
-----------	---------------------

PAPER: A3 SCALE: 1/50

MDF



PVC

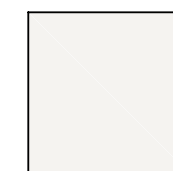

BIGE0005P-
TAMBOUR
PAINT




MARBEL

The drawing shows a wall section with the following materials and dimensions:

- Materials:**
 - MSS/m METAL SUSPENSION SYSTEM PER METER.
 - R.C REINFORCED CONCRETE
 - G.B 01 12.5MM THICK. PAINTED NORMAL GYPSUM BOARD CEILING ON METAL SUSPENSION SYSTEM OR BOND
 - WD WOOD DUCO PAINTED BIGE PAINT -0005P- TAMBOUR
 - WL 01 WALL LIGHT
 - WD WOOD DUCO PAINTED BIGE PAINT -0005P- TAMBOUR
 - PT 01 TAMBOUR
 - P.CP PAINT ON CEMENT PLASTER
- Dimensions:**
 - Vertical dimensions: 10, 50, 369, 65, 63, 62, 214, 74, 150, 90, 220, 44, 15.
 - Horizontal dimensions: 65, 63, 62, 74, 90, 15.
- Level Markers:**
 - FIRST LEVEL +274m
 - CEILING FINISH (FROM FINISH LEVEL) +264cm
 - FINISHING FLOOR ±0

ELEVATION - 40



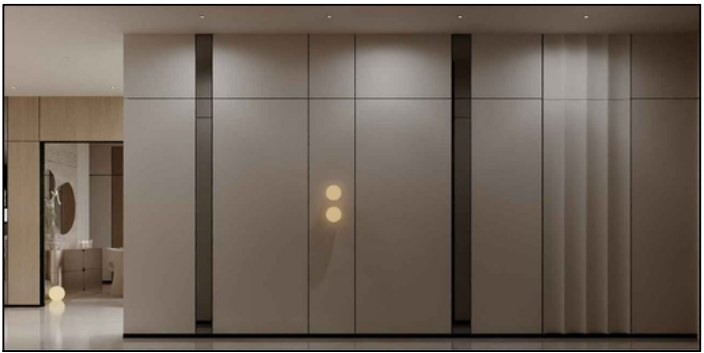


BLUETIX
ENGINEERING

Innovating Design. Building Futures

NOTES:

- 1- CONTRACTOR TO CHECK AND CO-ORDINATE ALL DRAWINGS BEFORE CONSTRUCTION.
- 2- ALL DRAWING'S DIMENSION ARE IN CENTIMETERS TO BE VERIFIED ON SITE AND APPROVED BY THE ARCHITECT.
- 3- FOR THE STRUCTURAL ELEMENTS REFER TO STRUCTURAL DRAWINGS .
- 4- INTERIOR DESIGN DRAWINGS MUST BE READ IN CONDUCTION WITH ELECTRO-MECHANICAL DRAWINGS.

KEY PLAN :

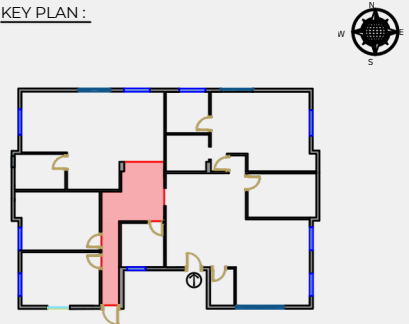

REMARKS :

- o ALL DIMENSIONS ARE METRIC (IN cm)
- o FGL = 10 000 (FIXED GROUND LEVEL) o FFL = FINISHED FLOOR LEVEL o TOC = TOP OF CONCRETE o FPL = FINISHED PAVEMENT LEVEL. o TOPR = FINISHED ROAD LEVEL. o TOPR = TOP OF PARAPET

0	ISSUED FOR CONSTRUCTION	
3	DRAWINGS	
0	DESIGN	
2	PROPOSAL	
NO.	DESCRIPTION	DATE
DESIGNER :		
MANAGEMENT :		
0	ENG. MOHAMAD AJOULI	
ENG.	BLUETEX ENGINEERING GROU	ENG. RAFAT YAGHMOUR
NO.	NO. 0584694118	NO. 0586544914

COMPANY NAME:
BLUETEX ENGINEERING

FLOOR:

DRAWING TITLE:

DRAWING NO. **PROJECT NO.** **DATE:**

DRAWN BY: **CHECKED BY:**
ENG.

PAPER: A3 **SCALE:** 1/50


MATERIALS:




MDF




PVC

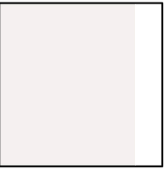

BIGE0005P-
TAMBOUR
PAINT

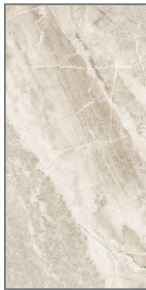

MARBEL

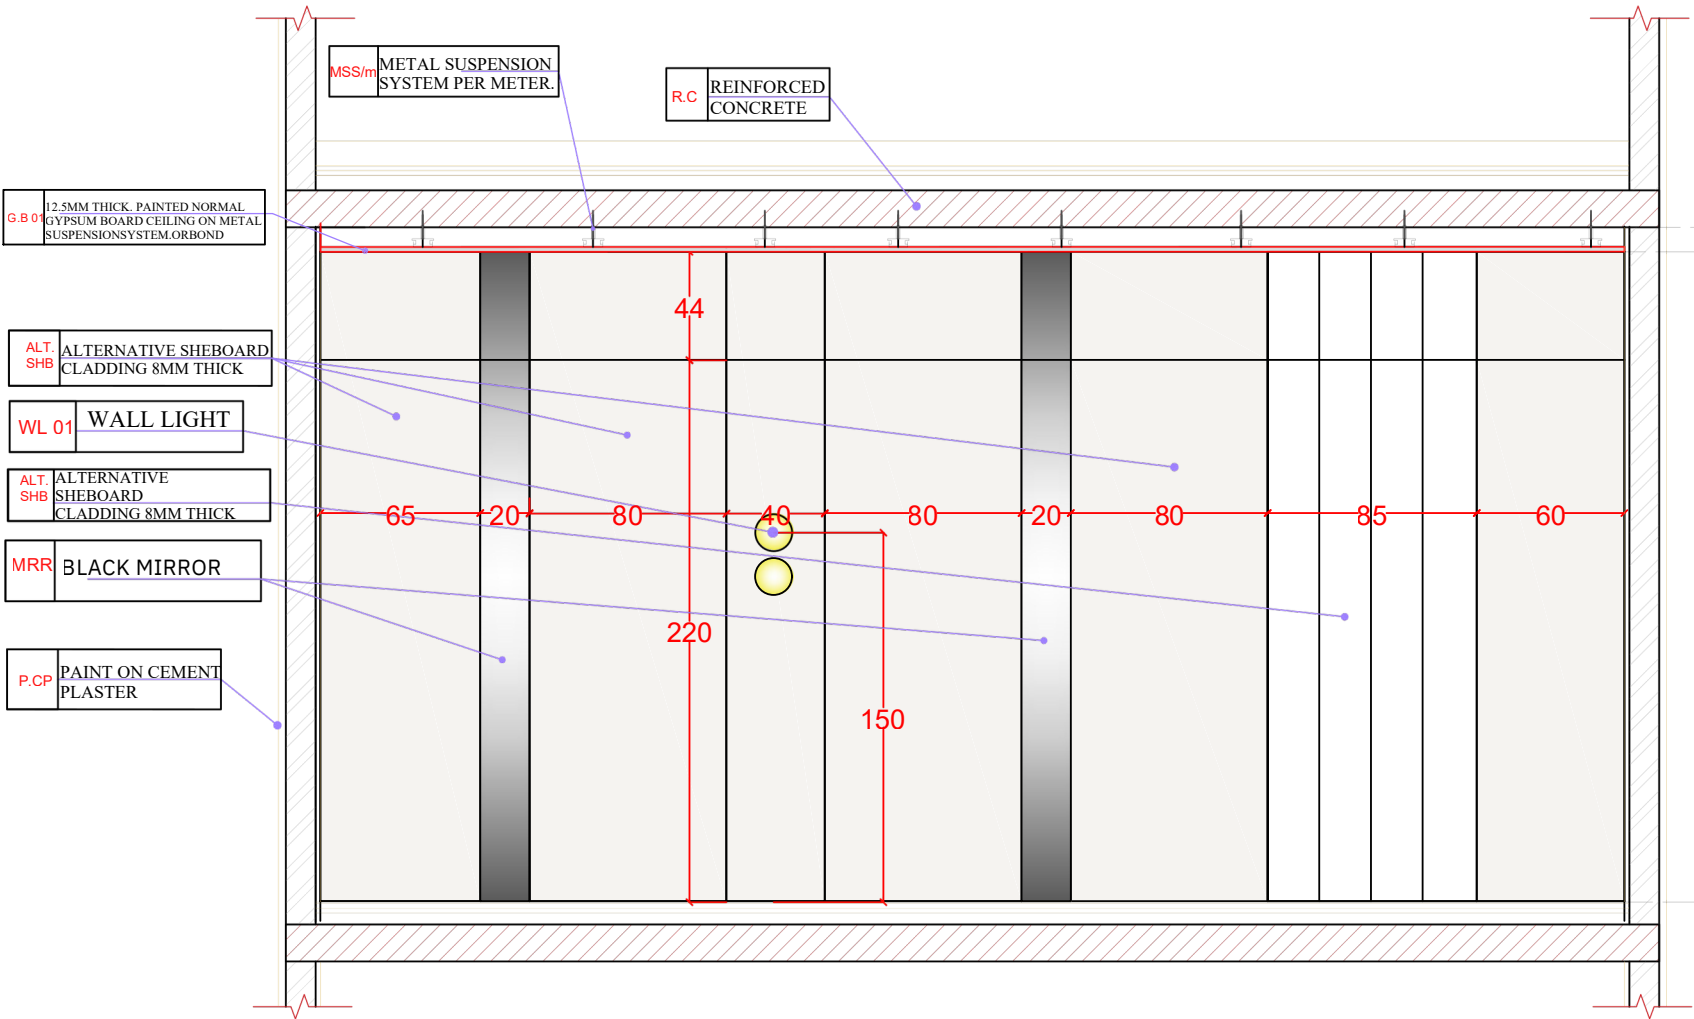

ELEVATION -41




BLUETIX
ENGINEERING

Innovating Design. Building Futures

NOTES:

- 1- CONTRACTOR TO CHECK AND CO-ORDINATE ALL DRAWINGS BEFORE CONSTRUCTION.
- 2- ALL DRAWING'S DIMENSION ARE IN CENTIMETERS TO BE VERIFIED ON SITE AND APPROVED BY THE ARCHITECT.
- 3- FOR THE STRUCTURAL ELEMENTS REFER TO STRUCTURAL DRAWINGS .
- 4- INTERIOR DESIGN DRAWINGS MUST BE READ IN CONDUCTION WITH ELECTRO-MECHANICAL DRAWINGS

KEY PLAN :

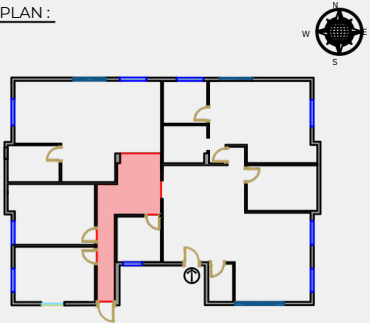

REMARKS :

- o ALL DIMENSIONS ARE METRIC (IN cm)
- o FGL = 10 000 (FIXED GROUND LEVEL) o FFL = FINISHED FLOOR LEVEL o TOC = TOP OF CONCRETE o FPL = FINISHED PAVEMENT LEVEL. o FRL = FINISHED ROAD LEVEL. o TOPR = TOP OF PARAPET

0	ISSUED FOR CONSTRUCTION	
3	DRAWINGS	
0	DESIGN	
2	PROPOSAL	
NO.	DESCRIPTION	DATE
DESIGNER :		MANAGEMENT :
0	ENG. MOHAMAD AJOULI	
NO.	BLUETEX ENGINEERING GROU	ENG. RAFAT YAGHMOUR
	NO. 0584694118	NO. 0586544914

COMPANY NAME:

BLUETEX ENGINEERING

FLOOR:

DRAWING TITLE:

DRAWING NO.	PROJECT NO.	DATE:
-------------	-------------	-------

DRAWN BY:	CHECKED BY:
	ENG.

PAPER: A3	SCALE: 1/50
-----------	-------------

MATERIALS:



MDF




PVC



BIGE0005P-
TAMBOUR
PAINT



MARBEL

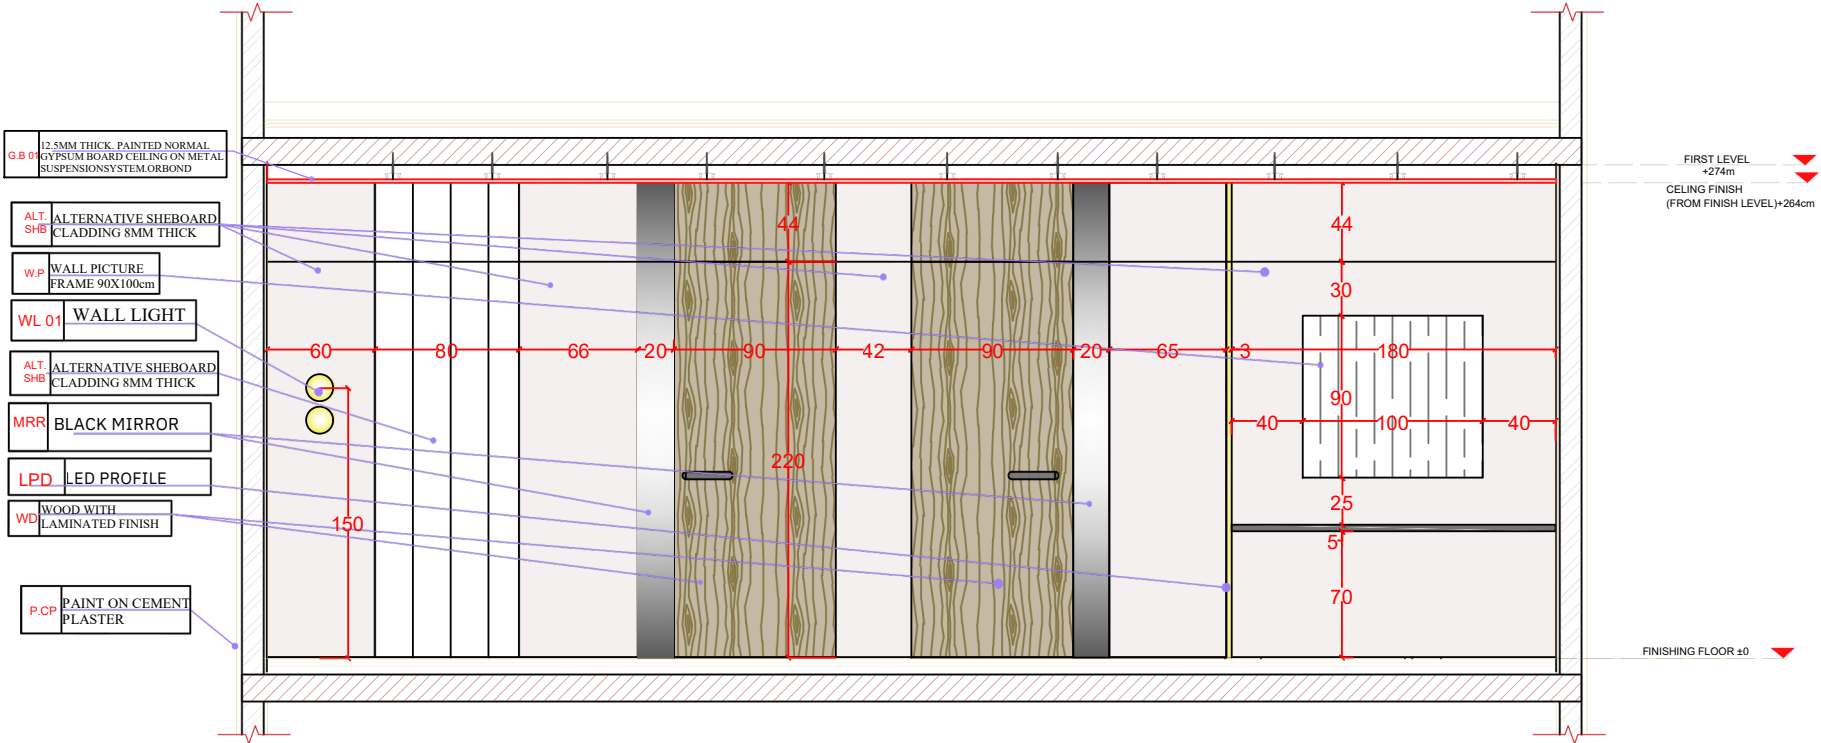

ELEVATION -42




BLUETIX
ENGINEERING

Innovating Design. Building Futures

NOTES:

- 1- CONTRACTOR TO CHECK AND CO-ORDINATE ALL DRAWINGS BEFORE CONSTRUCTION.
- 2- ALL DRAWING'S DIMENSION ARE IN CENTIMETERS TO BE VERIFIED ON SITE AND APPROVED BY THE ARCHITECT.
- 3- FOR THE STRUCTURAL ELEMENTS REFER TO STRUCTURAL DRAWINGS.
- 4- INTERIOR DESIGN DRAWINGS MUST BE READ IN CONDUCTION WITH ELECTRO-MECHANICAL DRAWINGS.

KEY PLAN :

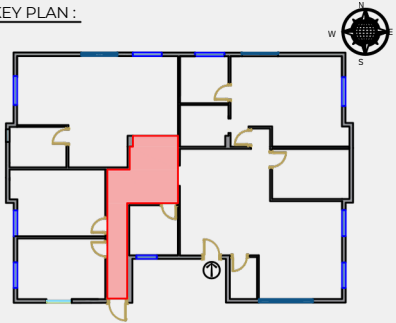

REMARKS :

- o ALL DIMENSIONS ARE METRIC (IN cm)
- o FGL = 10 000 (FIXED GROUND LEVEL) o FFL = FINISHED FLOOR LEVEL o TOC = TOP OF CONCRETE o FPL = FINISHED PAVEMENT LEVEL. o FRL = FINISHED ROAD LEVEL. o TOPR = TOP OF PARAPET

0	ISSUED FOR CONSTRUCTION	
3	DRAWINGS	
0	DESIGN	
2	PROPOSAL	
NO.	DESCRIPTION	DATE
DESIGNER :		MANAGEMENT :
0		ENG. MOHAMAD AJLOULI
ENG.	BLUETEX ENGINEERING GROU	ENG. RAFAT YAGHMOUR
NO.	0584694118	0586544914

COMPANY NAME:

BLUETEX ENGINEERING

FLOOR:

DRAWING TITLE:

DRAWING NO.	PROJECT NO.	DATE:
-------------	-------------	-------

DRAWN BY:	CHECKED BY:
	ENG.

PAPER: A3	SCALE: 1/50
-----------	-------------


MATERIALS:



MDF




PVC

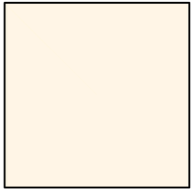

BIGE0005P-
TAMBOUR
PAINT



MARBEL

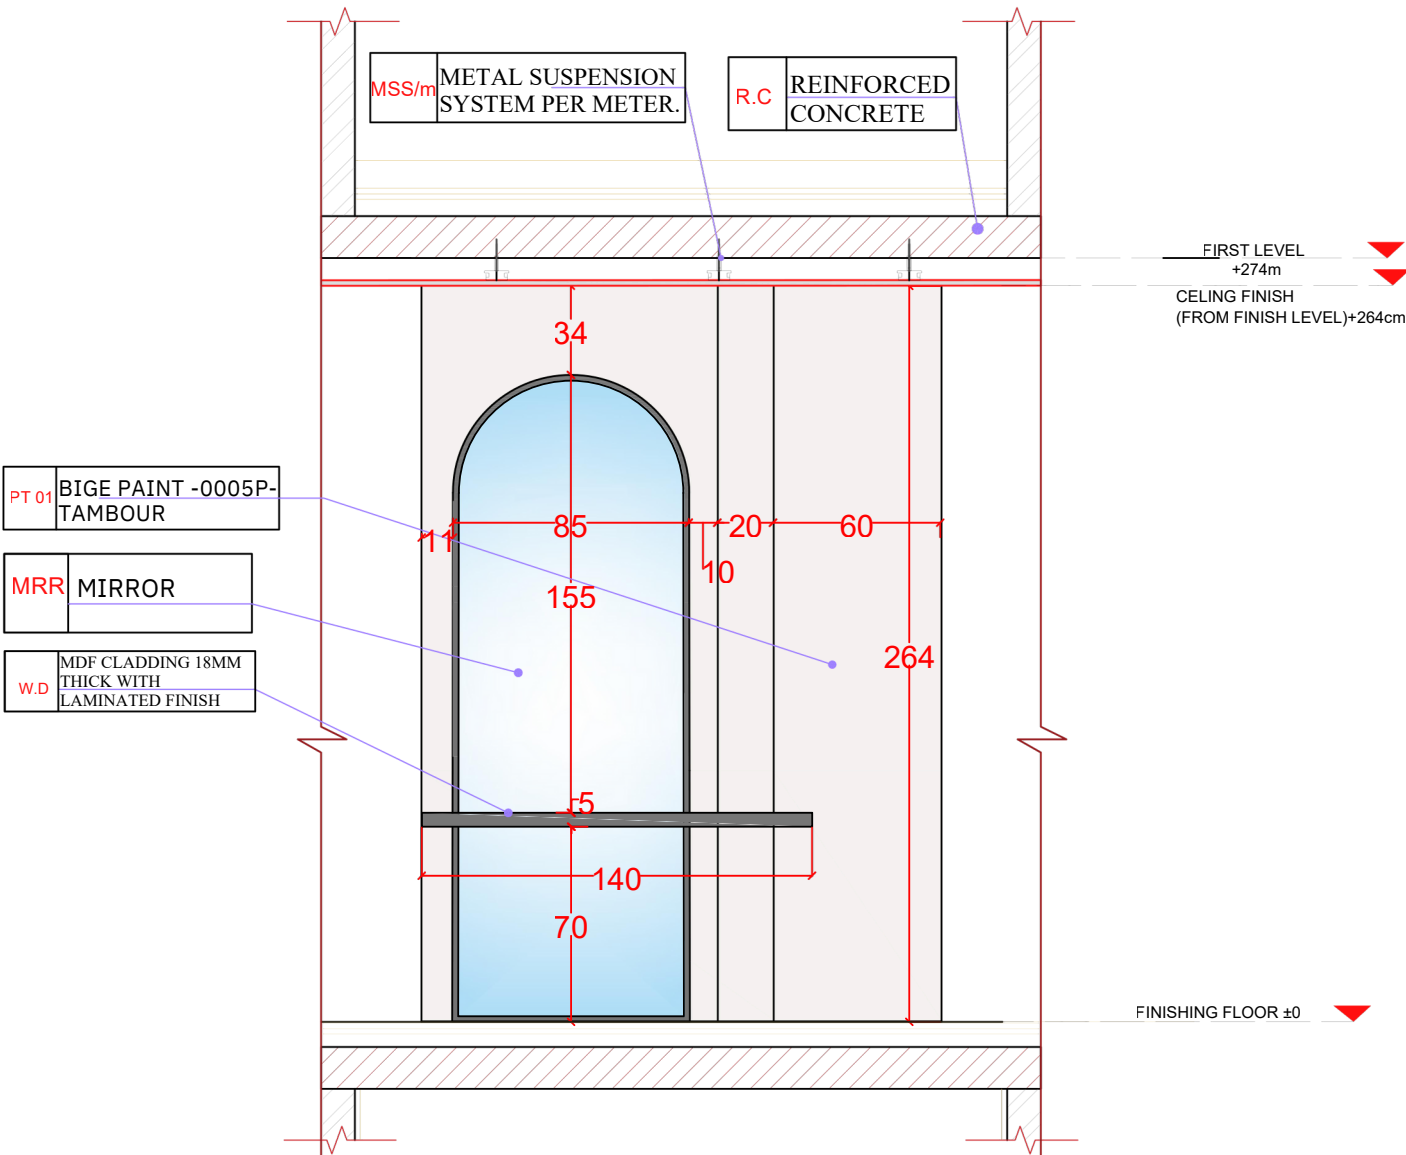

ELEVATION - 43

مرحلة توزيع المساحات



مرحلة تصميم الديكور



مرحلة المخططات



لماذا يُعد تصميمنا استثماراً وليس تكلفة؟ 💰

المخطط الهندسي ليس مجرد رسمة، بل هو سلاحك المالي الأقوى لتحكم كامل في ميزانيتك:

- قوة التفاوض (نافس بالأسعار): بامتلاكك مخططات تنفيذية دقيقة (كهرباء، سباكة، وتوزيع أرضيات)، لن تضطر للقبول بأول سعر. يمكنك إرسال المخطط لأكثر من "صناعي" ومقاول للحصول على عروض أسعار منافسة بناءً على أرقام محددة، وليس تقديرات عشوائية تزيد من التكلفة.
- صفر أخطاء (وداعاً للعشوائية): المخطط يقطع الطريق على أي اجتهاد بشري خاطئ من العمال. التنفيذ يتم من المرة الأولى بدقة، مما يحميك من "الهدم وإعادة الشغل" الذي يستنزف ميزانيتك ووقتك.
- شراء بالقطعة (دقة المواد): ستحصل على جداول كميات دقيقة لكل متر بلاط، باركيه، أو جالون دهان. ستشتري ما تحتاجه مساحتك بالضبط دون هدر أي مواد أو دفع مبالغ في "فائض" لا تحتاجه.
- الخلاصة: المبلغ الذي تدفعه في المخطط الهندسي الآن، هو "توفير حقيقي" ستلمسه في جيبك عند شراء المواد والتعاقد مع الصناعة.